From:	David Pearce
Sent time:	06/25/2019 03:58:35 PM
To:	Michael Bolles <mbolles@trumpnational.com>
Subject:	RE: Trail Signage
Attachments:	Ocean Trails Signage Plan update 9-11-13.pdf Signs.pdf

Hey Michael. I attached the two significant Ocean Trails signage plans I ran across. I don't have a definitive vendor for you. We are in the process of finding a good vendor for outdoor signs for elsewhere. If I run across some vendor that works well, I'll let you know. One possible source for you is Voss Signs. Another is Kirbybuilt products.

From: Michael Bolles [mailto:mbolles@trumpnational.com]
Sent: Friday, June 21, 2019 1:40 PM
To: David Pearce <DavidP@rpvca.gov>
Subject: Trail Signage

Hello David,

Where can I get the signage that you are requesting on the trails? Any recommendations?

Also, where can I get a map stating what signs go where and what verbiage needs to be on the signs? Do you have a copy that you can send me?

Best,

Michael L. Bolles
Golf Course Superintendent

Trump National Golf Club
LOS ANGELES

One Trump National Drive
Rancho Palos Verdes, CA 90275
mbolles@trumpnational.com
T: (310)303-3230

Ocean Trails/Founders Park/RPV Beach Signage Plan

"A": All pets must be on leash/pick up after pets
"B": No animals allowed on beach or in water

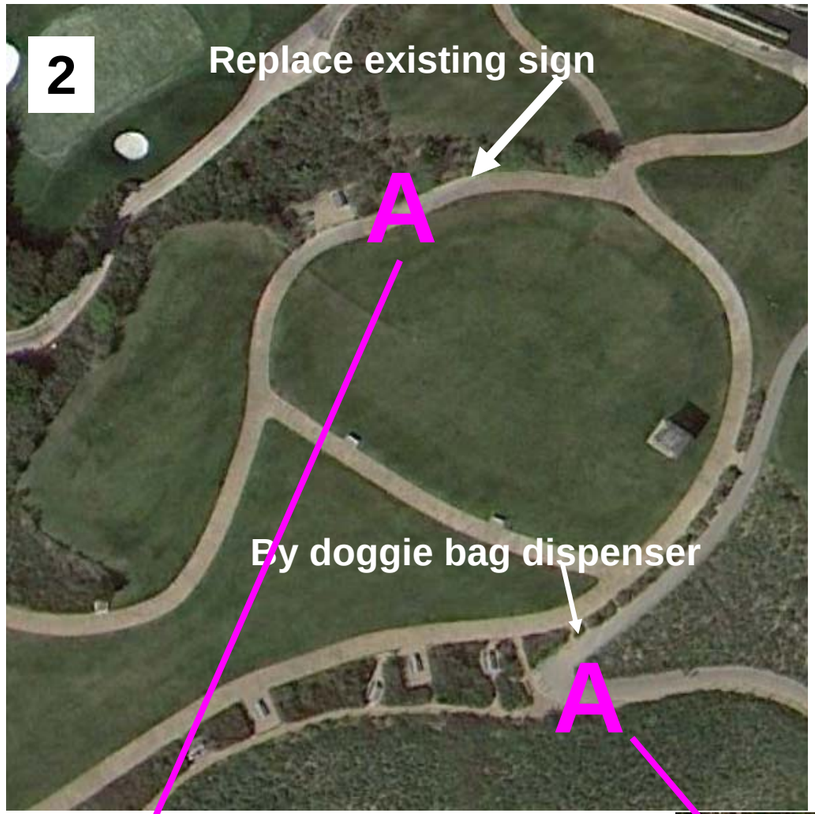

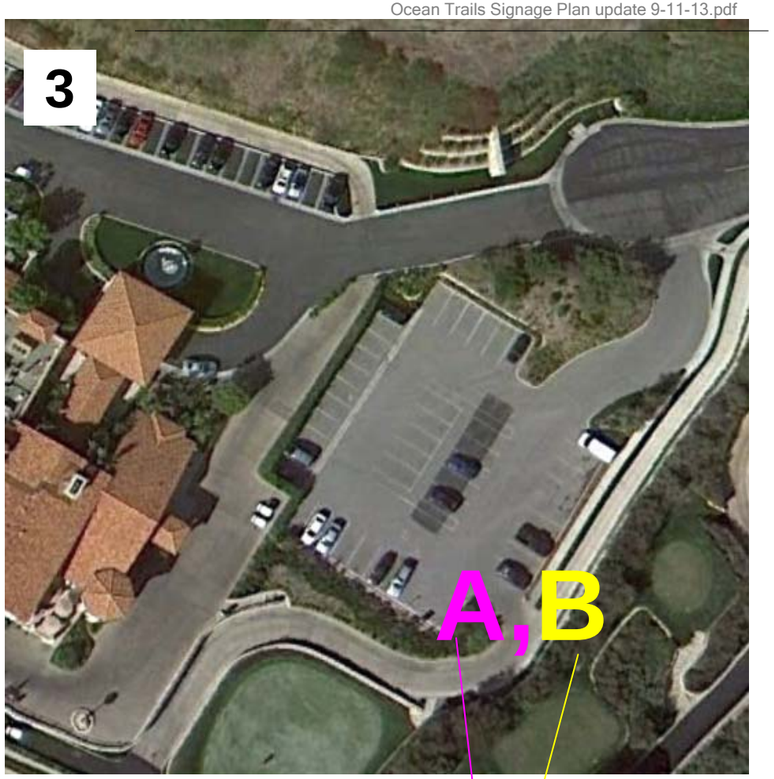

Sign ok!

Sign ok!

Signs ok!

Sign ok!

A short distance up the trail from this location, it looks like someone ripped out a “No Animals on Beach” sign and propped it back up in the bushes. It is not secured into the ground.

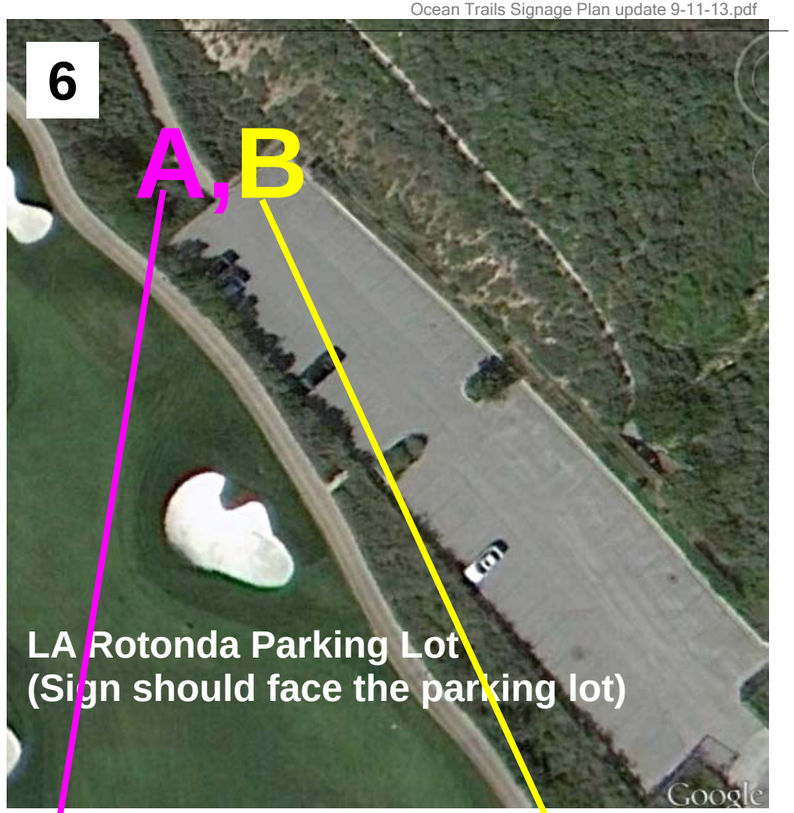

Sign badly bent and vandalized
ACTIVE GOLF AREA
ALL PETS MUST BE RESTRAINED ON A LEASH (6 FT. MAX LENGTH)
PLEASE PICK UP AFTER YOUR PET
NO ANIMALS

Also—trail marker torn out and on ground

Sign bent—attempted removal?
But in place.

I wasn't able to easily access this area because of the construction. But I assume this sign is missing, since most of the other "No Animals on Beach" signs in more secluded areas are gone.

Sign Missing?
ALL PETS MUST BE RESTRAINED ON A LEASH (6FT. MAX LENGTH)
NO ANIMALS
permitted on the beach or in the ocean
RPVMC 6.04.050
DOG WASTE BAGS

9
Coastal Switchback Trail
B

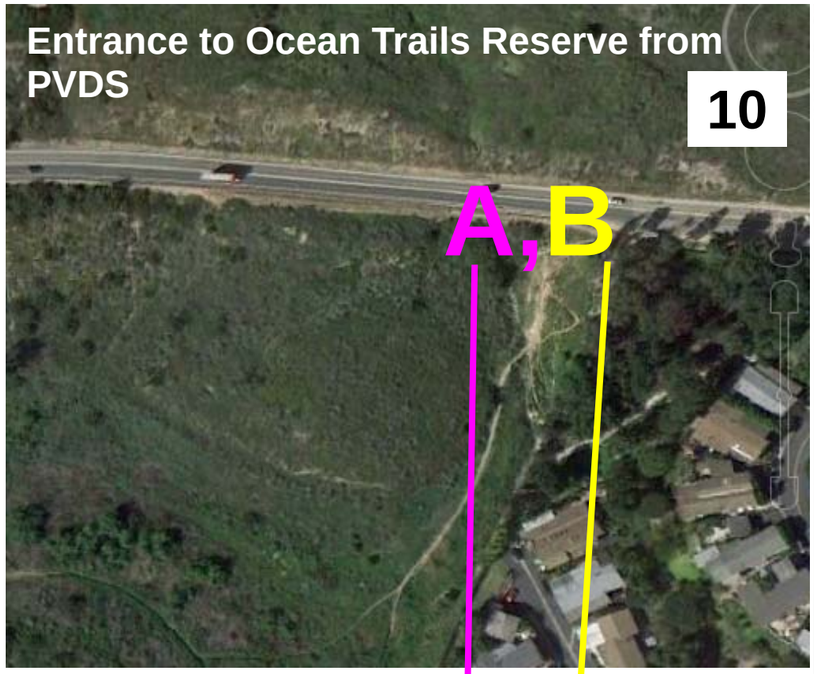
Entrance to Ocean Trails Reserve from PVDS
10
A,B

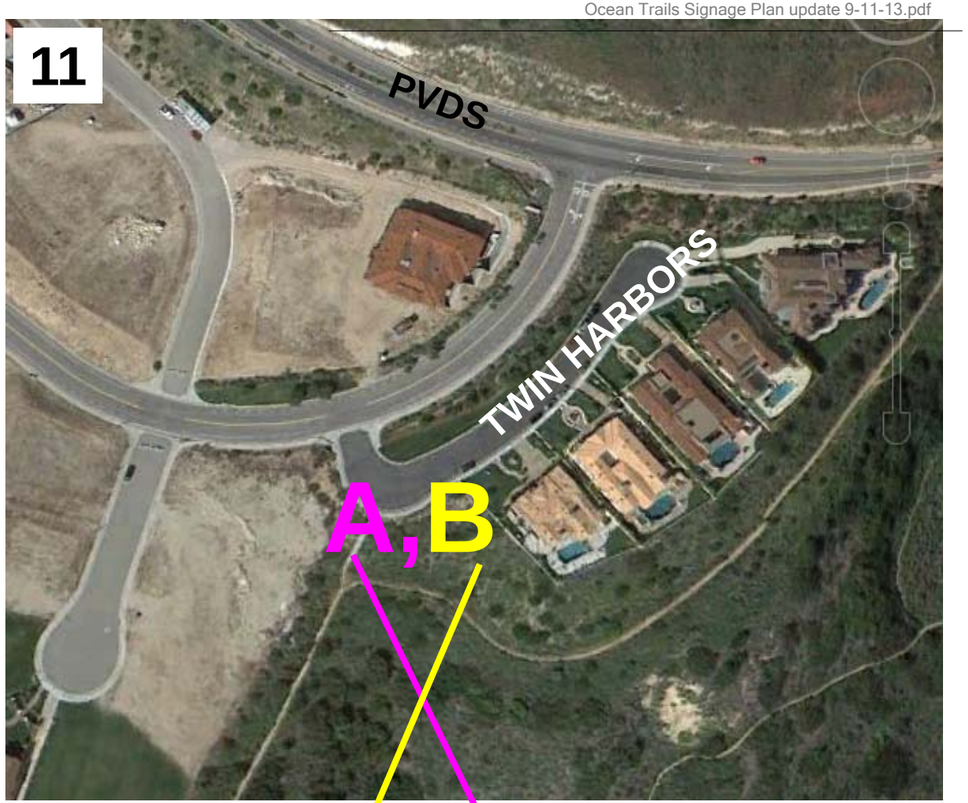
11
PVDS
TWIN HARBORS
A,B

Sign Missing
NO ANIMALS
permitted on the beach or in the ocean

ALL PETS MUST BE RESTRAINED ON A LEASH (6FT. MAX LENGTH)
PLEASE PICK UP AFTER YOUR PET!
NO ANIMALS
permitted on the beach or in the ocean
DOG WASTE BAGS

Signs ok!

Sign Missing
NO ANIMALS
WARNING!
PLEASE PICK UP AFTER YOUR PET!

Ocean Trails

Golf Club at Palos Verdes

SIGNAGE PLAN

The Ocean Trails Project

October, 1999

Signs.pdf

OCEAN TRAILS
SIGNAGE PLAN (Informational Signs)

Ocean Trails
On The Palos Verdes Peninsula

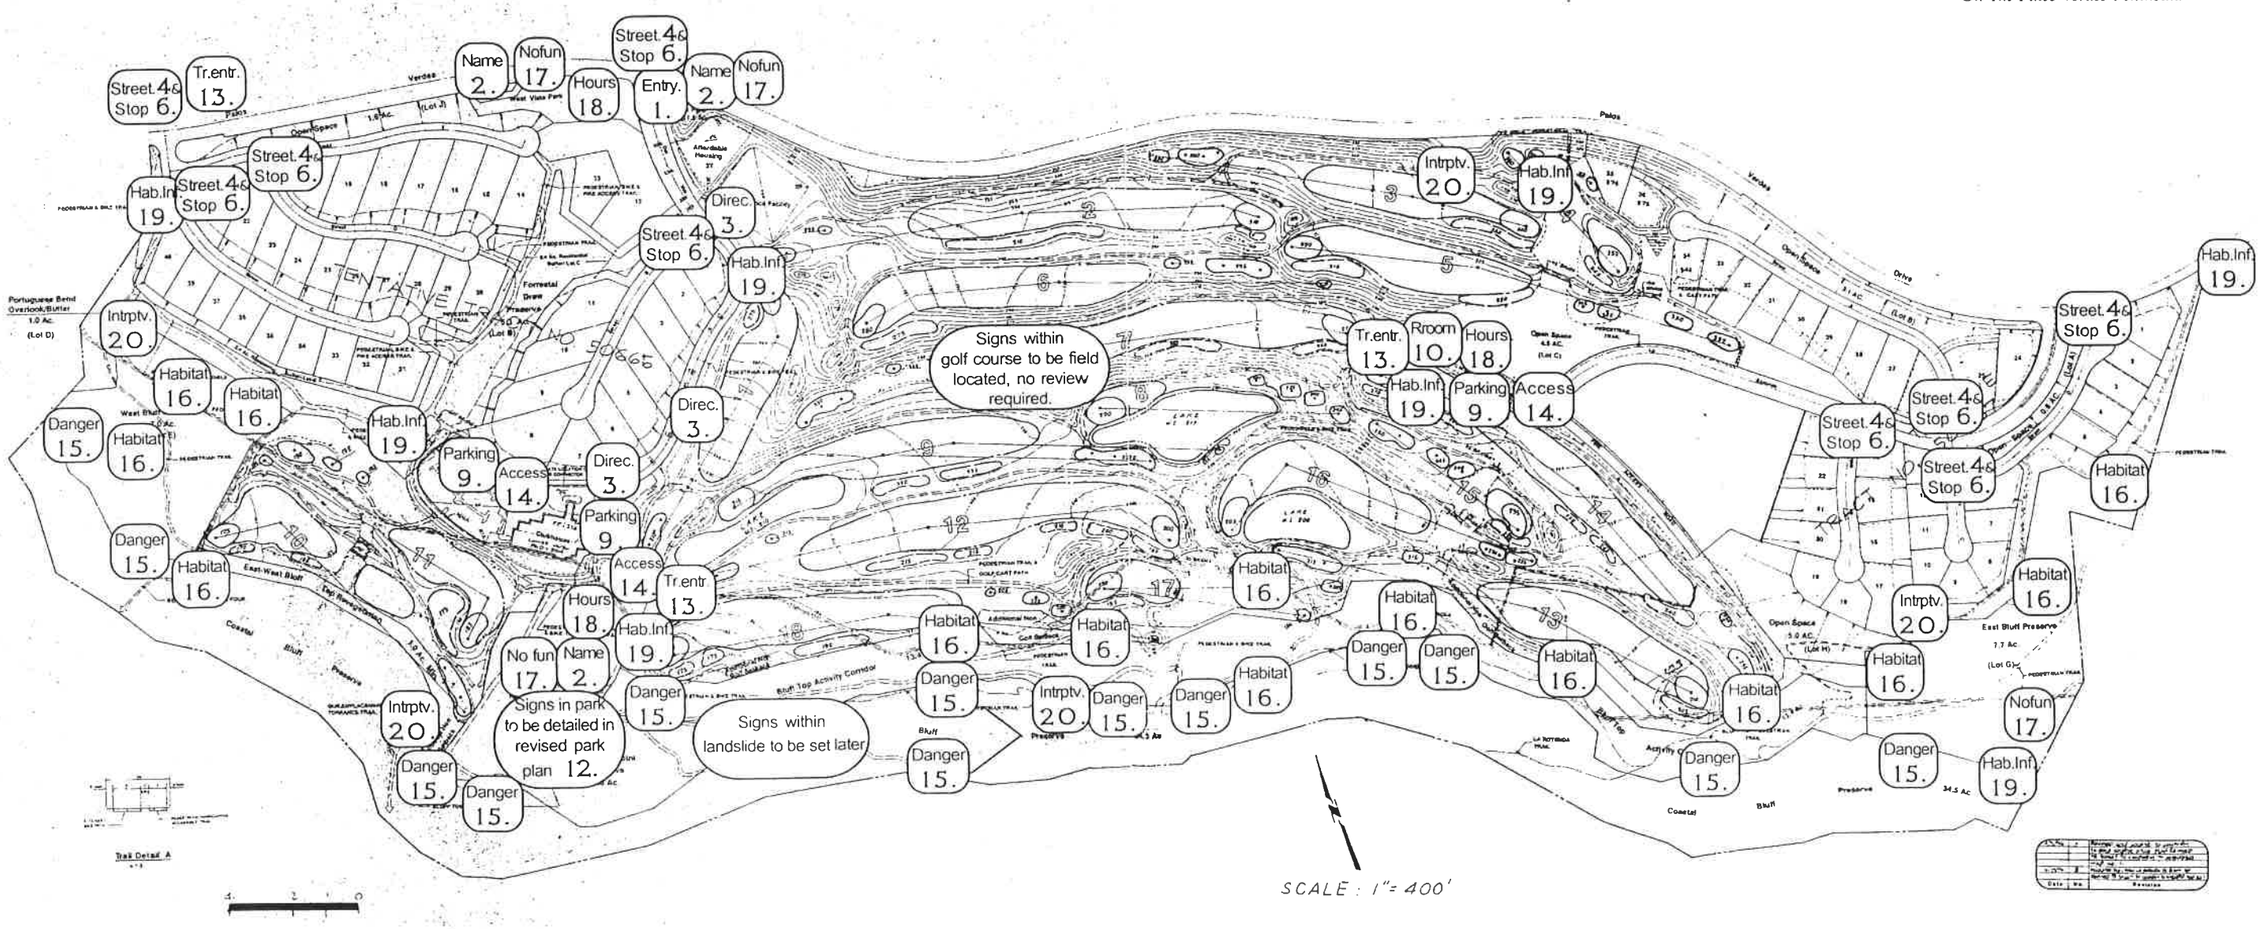

NOTES: Square signs are from the Trail Signage Group
Octagonal signs are from the Design Factor Signage Group

Signs.pdf

OCEAN TRAILS
SIGNAGE PLAN (Trails)

Ocean Trails
On The Palos Verdes Peninsula

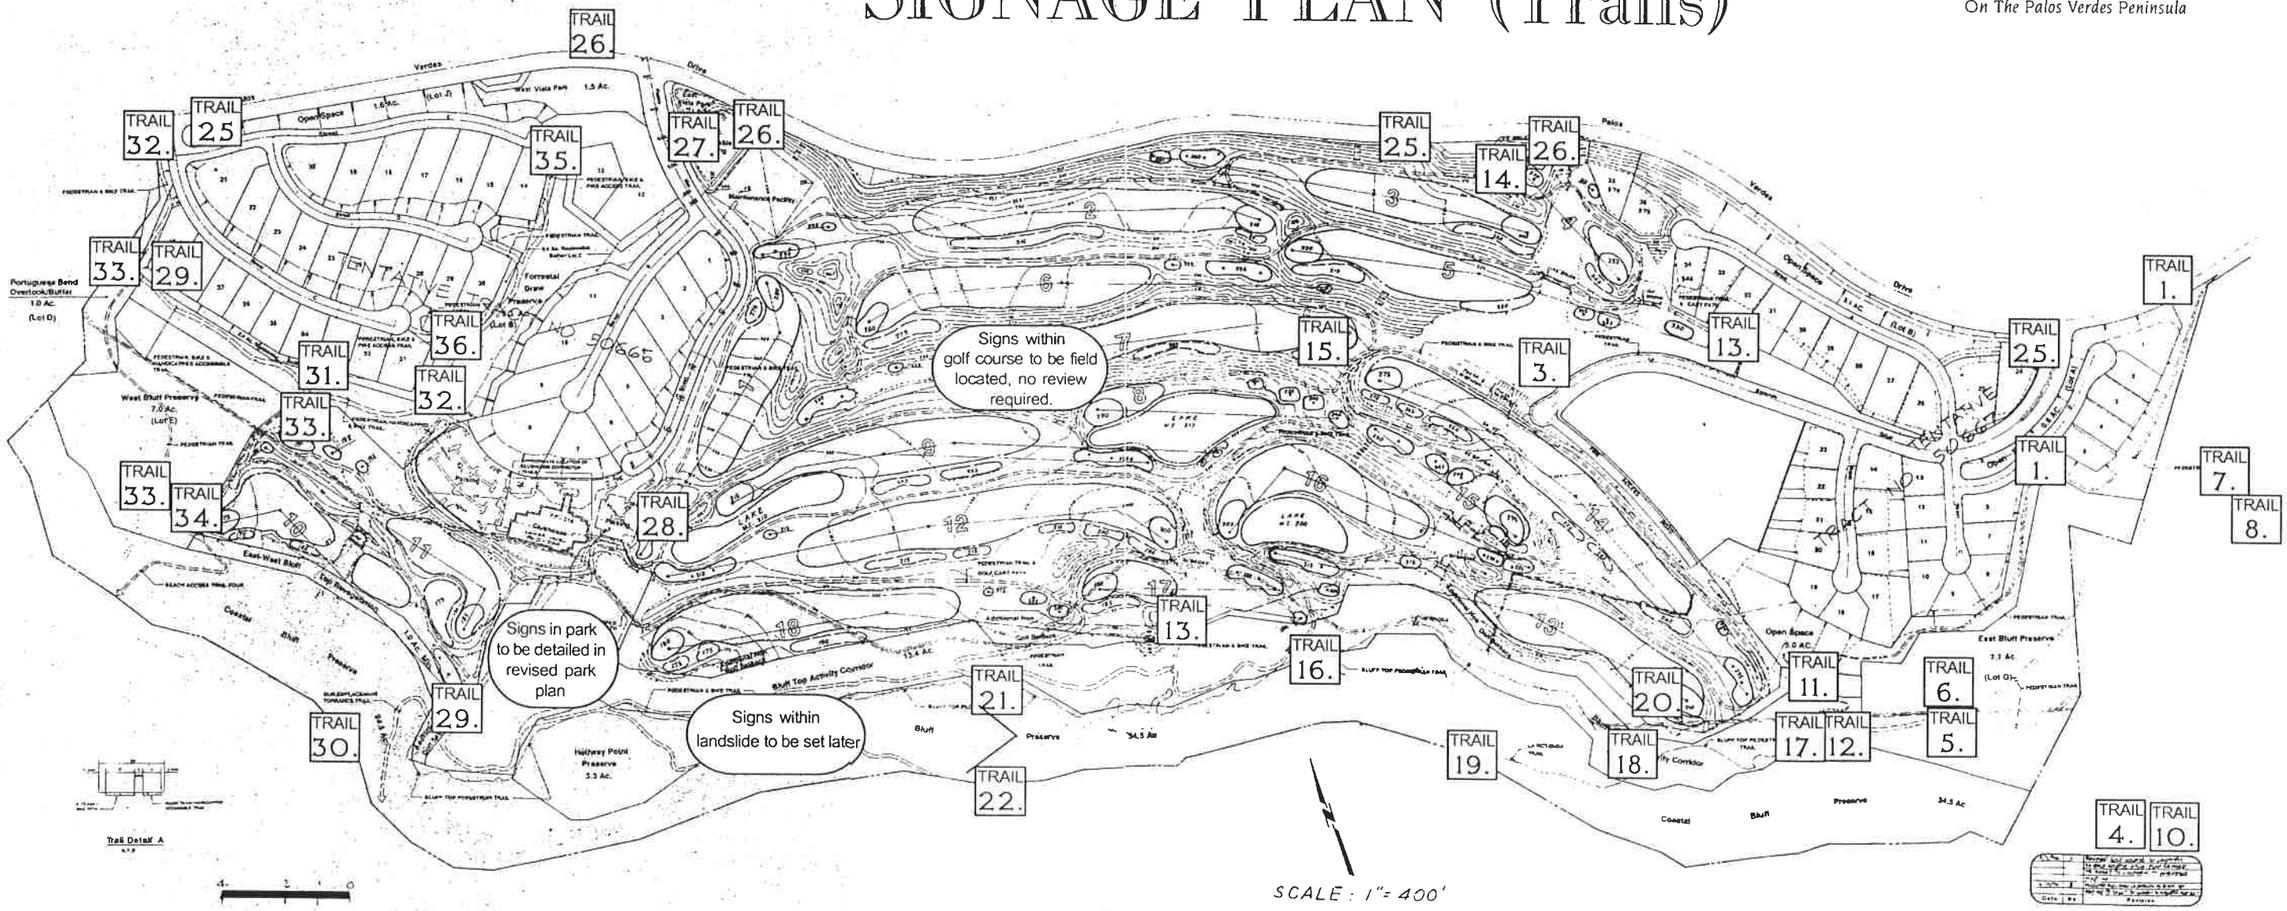

NOTES: Square signs are from the Trail Signage Group
Octagonal signs are from the Design Factor Signage Group
Some signs are shown in Ocean Trails Park; additional signs will be specified in revised park plan.

November, 1999

Signs.pdf

1. PROJECT IDENTIFICATION MONUMENT

Double-faced Indigenous stone monolith with a mounted 1 1/2" thick aluminum pan "Ocean Trails" copy to be 3/8" flat cut-out dimensional letters while all secondary copy and accent line to be 1/2" flat cut-out dimensional letters.
QTY 1 each

Ocean Trails

Preliminary
Planning & Design

All ideas, designs, arrangements, and plans indicated or represented by this drawing are owned by and the property of The Design Factor, and were created, evolved, and developed for use on and in connection with the specified project None of such ideas, designs, arrangements, or plans shall be used or disclosed to any person, firm, or corporation for any purpose what so ever without the written permission of The Design Factor. Written dimensions on these drawings shall have precedence over scaled dimensions: contractors shall verify and be responsible for all dimensions and conditions on the job and this office must be notified of any variations from the dimensions and conditions shown by these drawings. Shop details must be submitted to this office for approval prior to fabrication.

Job Number:

Date: 10/4/98

Scale: 1/2" = 1'-0"

Revised: 9/15/99

1.1

The Design Factor

10 Carriage Hill Lane
Laguna Hills, CA 92653

(949) 457-7880
Fax: (949) 472-4240

2 . PARK IDENTIFICATION SIGN

Double-faced Indigenous stone monolith with a mounted 1" thick painted aluminum pan. Copy to be 1/2" flat cut-out letters on "Side A" while all copy on "Side B" to be determined. QTY 1 each

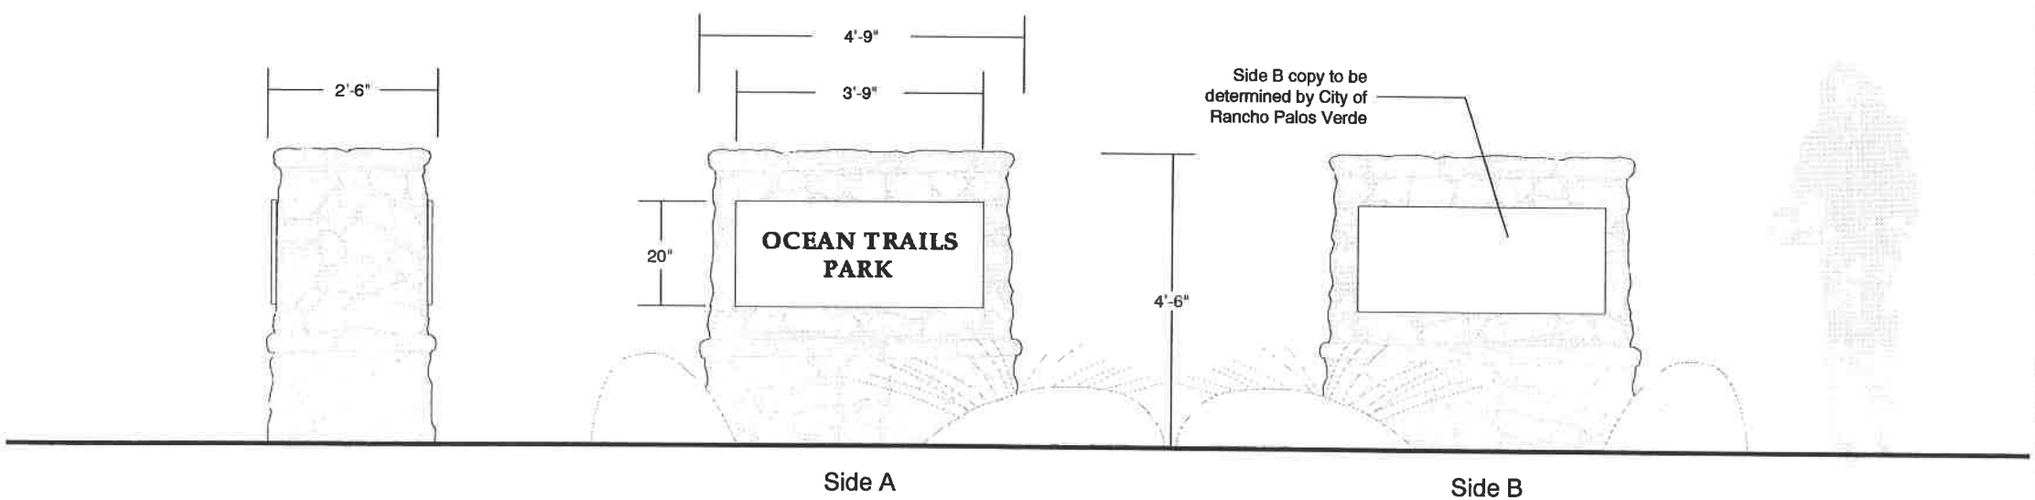

Ocean Trails

Preliminary
Planning & Design

All ideas, designs, arrangements, and plans indicated or represented by this drawing are owned by and the property of The Design Factor, and were created, evolved, and developed for use on and in connection with the specified project None of such ideas, designs, arrangements, or plans shall be used or disclosed to any person, firm, or corporation for any purpose what so ever without the written perm of The Design Factor. Written dimensions on drawings shall have precedence over scaled dimensions: contractors shall verify and be responsible for all dimensions and conditions on the job and this office must be notified of any variations from the dimensions and conditions shown by these drawings. Shop details must be submitted to this office for approval prior to fabrication.

Job Number:

Date: 10/4/98

Scale: 3/8" = 1'-0"

Revised: 9/15/99

2.1

The Design Factor

10 Carriage Hill Lane
Laguna Hills, CA 92653

(949) 457-7880
Fax: (949) 472-4240

3. VEHICULAR DIRECTIONAL SIGN

Single-faced Indigenous stone monolith and faux finish painted aluminum posts and sign frame. 3/16" thick acrylic sign face to be painted with applied vinyl letters and 1/4" pin line. Illumination via ground mounted light fixtures by other.
QTY 1 each layout (3 total)

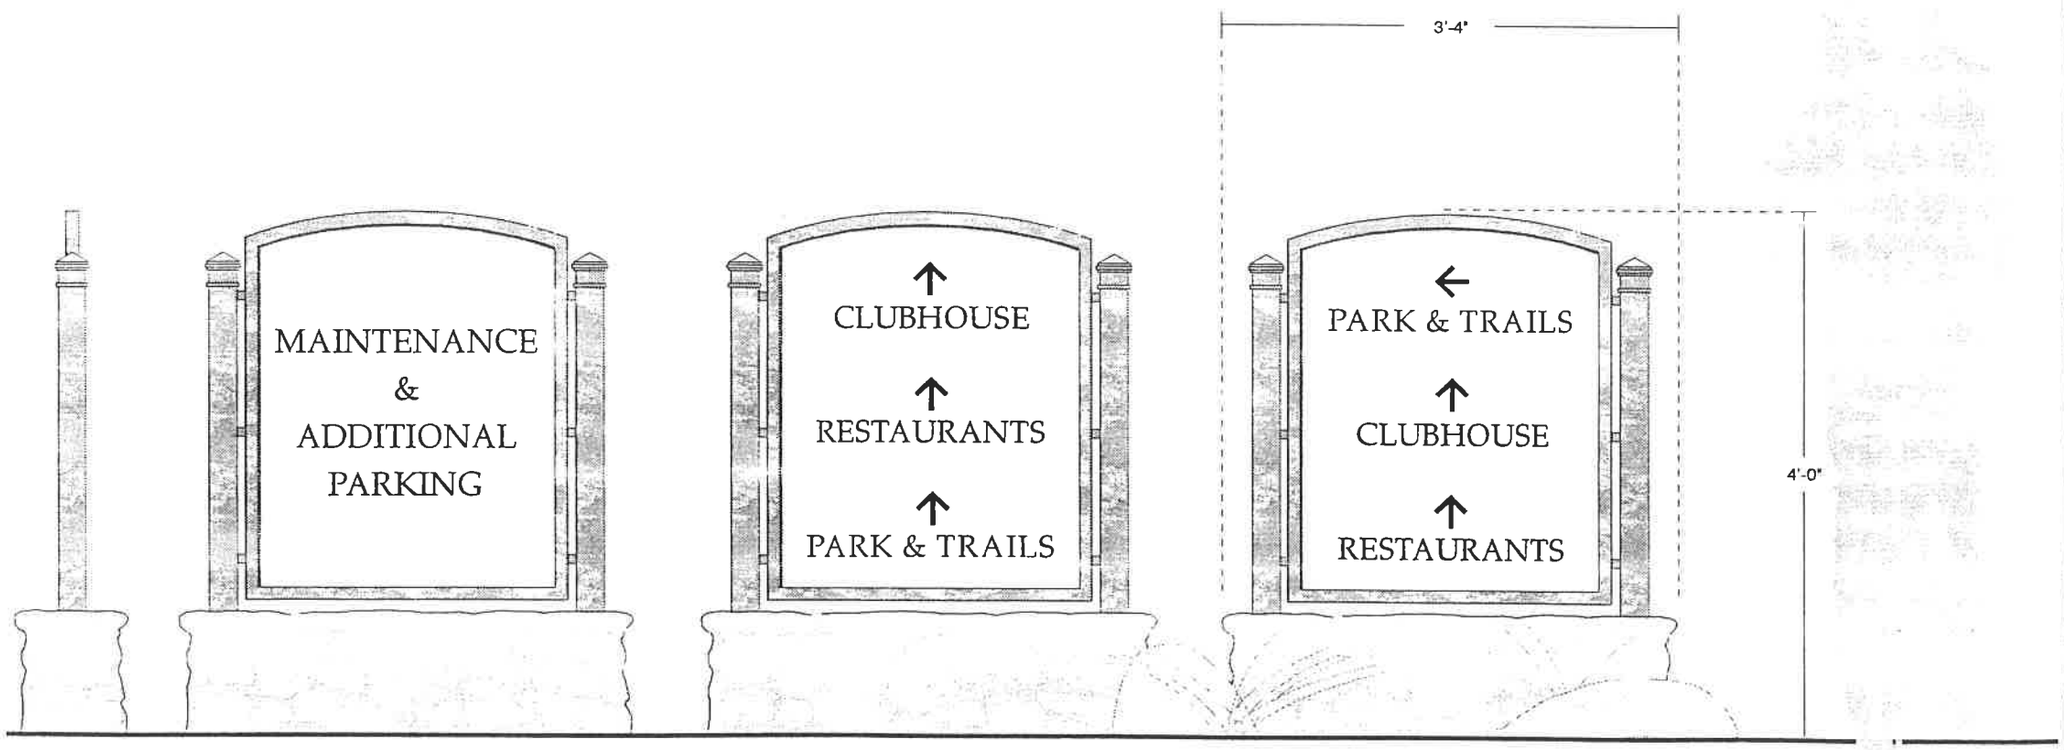

Ocean Trails

Preliminary Planning & Design

All ideas, designs, arrangements, and plans indicated or represented by this drawing are owned by and the property of The Design Factor, and were created, evolved, and developed for use on and in connection with the specified project None of such ideas, designs, arrangements, or plans shall be used or disclosed to any person, firm, or corporation for any purpose what so ever without the written permission of The Design Factor. Written dimensions on these drawings shall have precedence over scaled dimensions: contractors shall verify and be responsible for all dimensions and conditions on the job and this office must be notified of any variations from the dimensions and conditions shown by these drawings. Shop details must be submitted to this office for approval prior to fabrication.

Job Number: _____

Date: 10/4/98

Scale: 3/4" = 1'-0"

Revised: 9/15/99

3.1

The Design Factor

10 Carriage Hill Lane
Laguna Hills, CA 92653

(949) 457-7880
Fax: (949) 472-4240

4. LARGE STREET IDENTIFICATION SIGN

Two Arms, Double-faced faux finish painted aluminum post and horizontal brace. Sign face to be specified as per local city code.
QTY 6

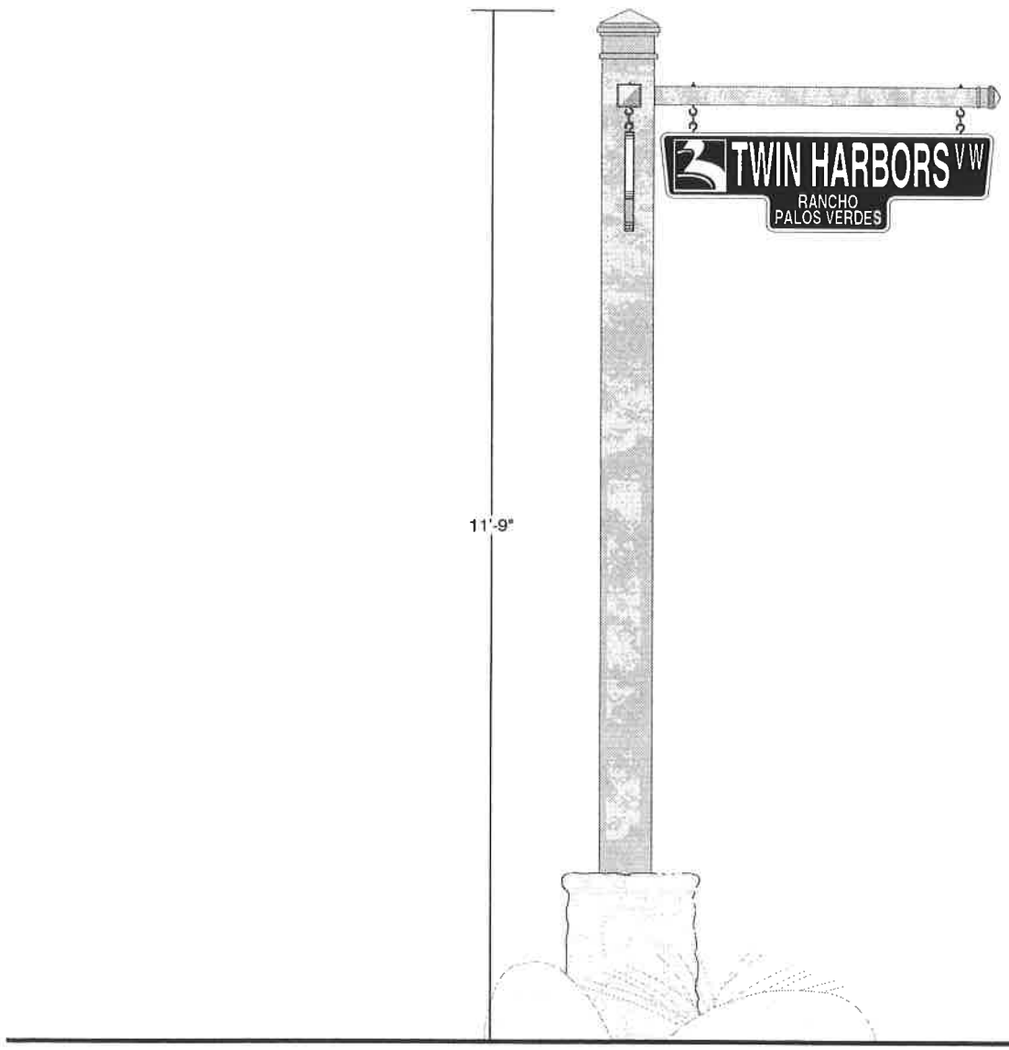

Ocean Trails

Preliminary
Planning & Design

All ideas, designs, arrangements, and plans indicated or represented by this drawing are owned by and the property of The Design Factor, and were created, evolved, and developed for use on and in connection with the specified project None of such ideas, designs, arrangements, or plans shall be used or disclosed to any person, firm, or corporation for any purpose what so ever without the written permi of The Design Factor. Written dimensions on t drawings shall have precedence over scaled dimensions: contractors shall verify and be responsible for all dimensions and conditions on the job and this office must be notified of any variations from the dimensions and conditions shown by these drawings. Shop details must be submitted to this office for approval prior to fabrication.

Job Number:

Date: 10/4/98

Scale: 1/2" = 1'-0"

Revised: 9/15/99

4.1

The Design Factor

10 Carriage Hill Lane
Laguna Hills, CA 92653

(949) 457-7880
Fax: (949) 472-4240

6. LARGE STOP SIGN

Faux finish painted aluminum 5" square post and sign frame with indigenous stone base. Plant-on face to be painted aluminum with applied reflective vinyl die cut letters.
QTY 8

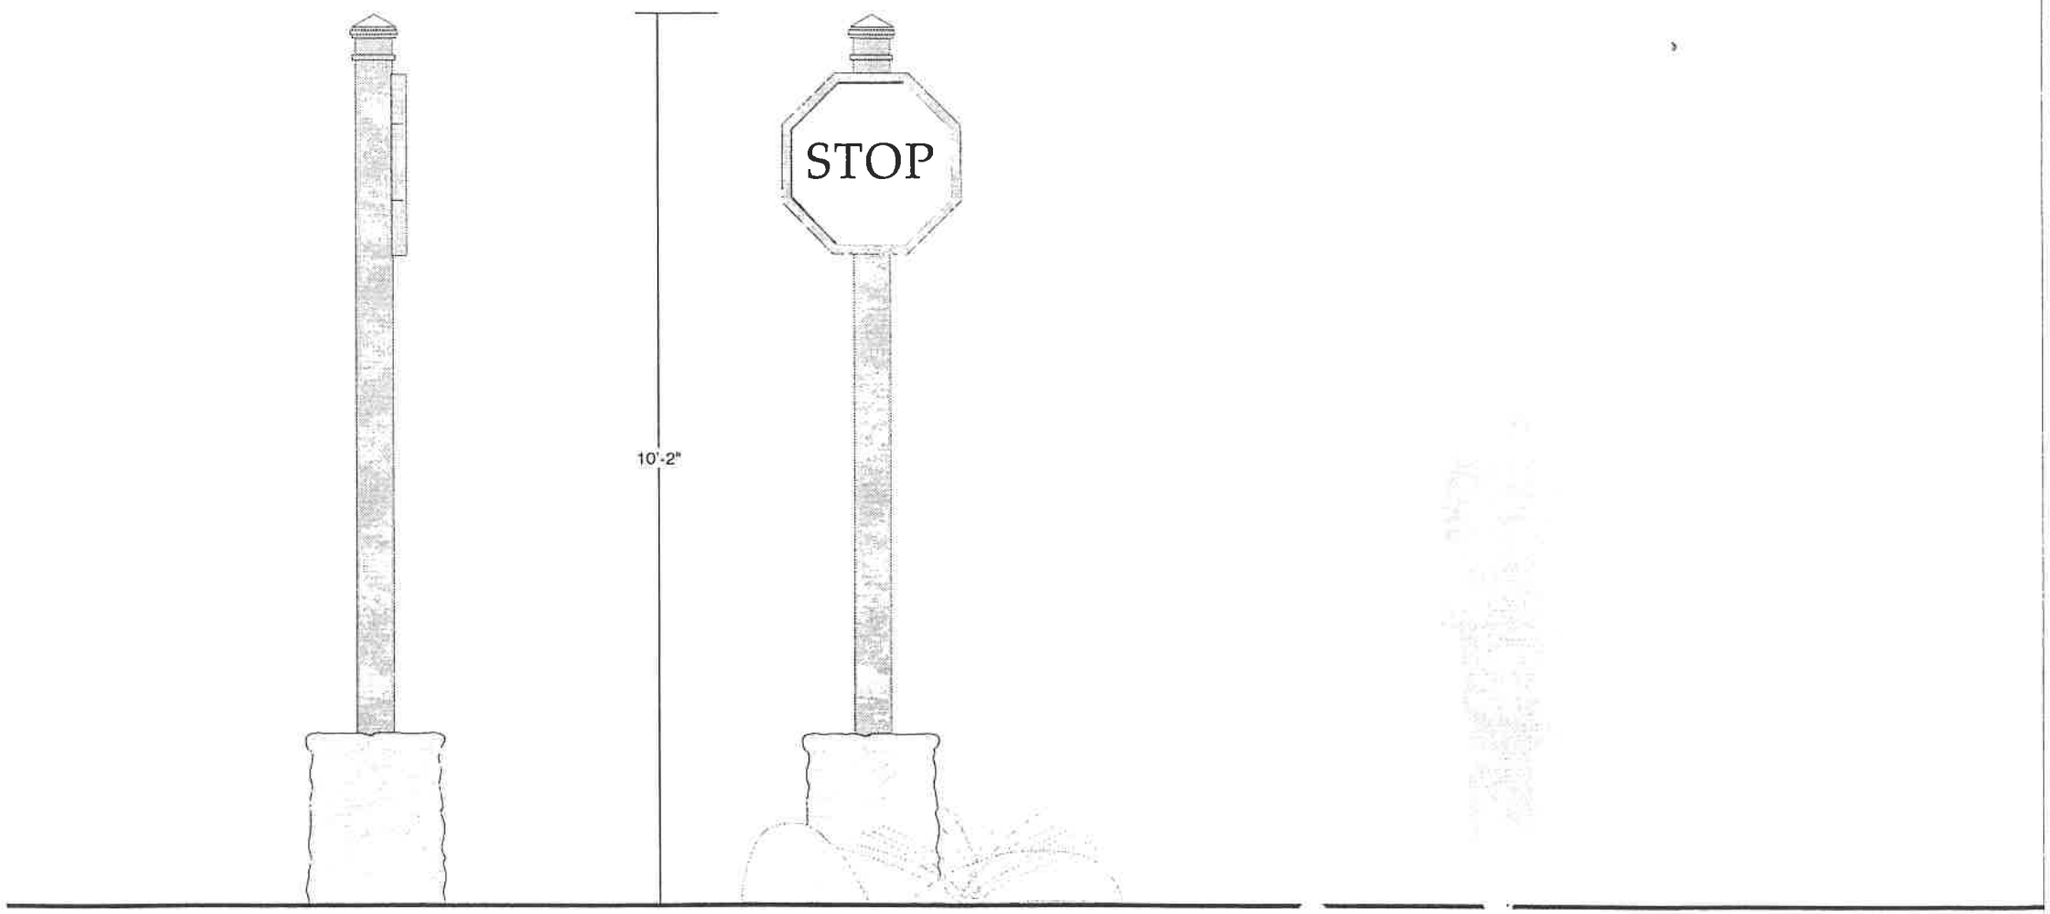

Ocean Trails

Preliminary
Planning & Design

All ideas, designs, arrangements, and plans indicated or represented by this drawing are owned by and the property of The Design Factor, and were created, evolved, and developed for use on and in connection with the specified project None of such ideas, designs, arrangements, or plans shall be used or disclosed to any person, firm, or corporation for any purpose what so ever without the written permission of The Design Factor. Written dimensions on these drawings shall have precedence over scaled dimensions: contractors shall verify and be responsible for all dimensions and conditions on the job and this office must be notified of any variations from the dimensions and conditions shown by these drawings. Shop details must be submitted to this office for approval prior to fabrication.

Job Number: _____

Date: 10/4/98

Scale: 1/2" = 1'-0"

Revised: 9/15/99

6.1

The Design Factor

10 Carriage Hill Lane
Laguna Hills, CA 92653

(949) 457-7880
Fax: (949) 472-4240

9. PARKING SIGN

Faux finish painted aluminum post and sign frame with indigenous stone base. 3/16" Plant on sign face to be painted with applied vinyl die cut letters and pin line.
QTY 1 each

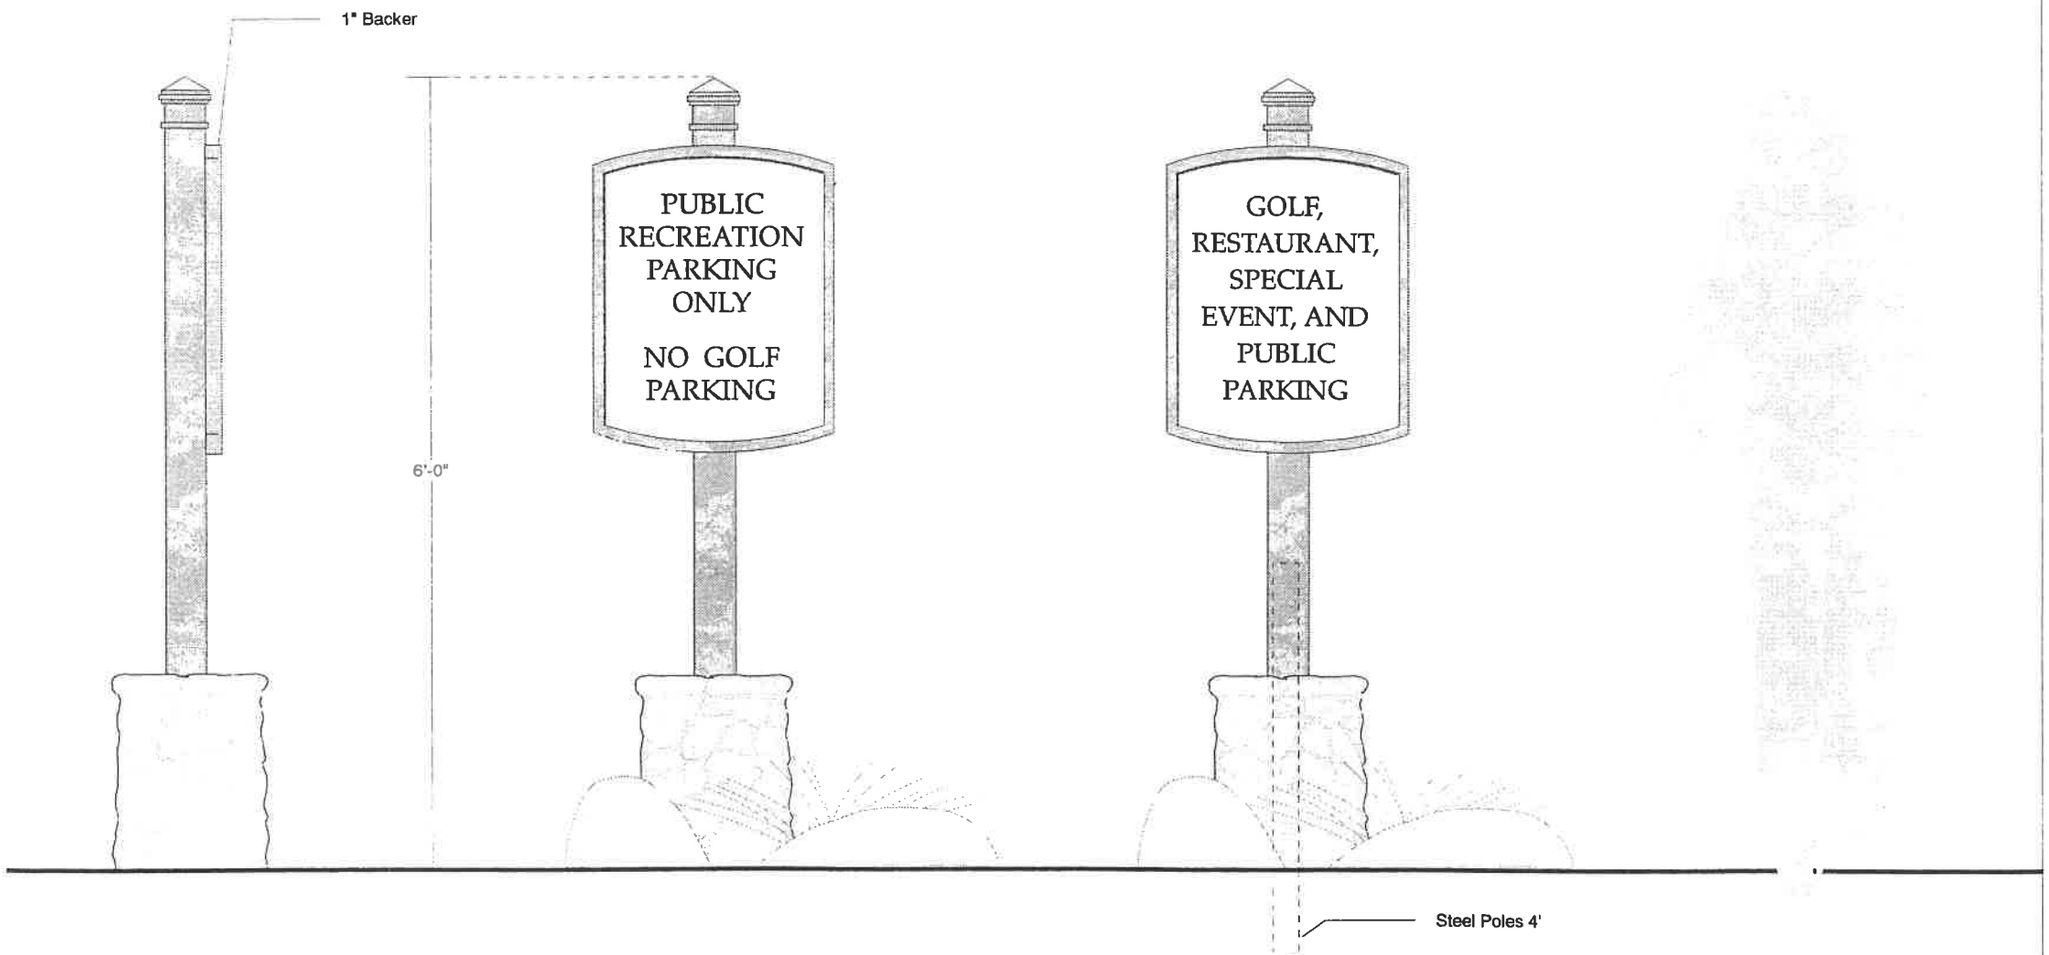

Ocean Trails

Preliminary Planning & Design

All ideas, designs, arrangements, and plans indicated or represented by this drawing are owned by and the property of The Design Factor, and were created, evolved, and developed for use on and in connection with the specified project None of such ideas, designs, arrangements, or plans shall be used or disclosed to any person, firm, or corporation for any purpose what so ever without the written permission of The Design Factor. Written dimensions on these drawings shall have precedence over scaled dimensions: contractors shall verify and be responsible for all dimensions and conditions on the job and this office must be notified of any variations from the dimensions and conditions shown by these drawings. Shop details must be submitted to this office for approval prior to fabrication.

Job Number:

Date: 5/12/99

Scale: 3/4"=1'

Revised: 09/15/99

9.1

The Design Factor

10 Carriage Hill Lane
laguna Hills, CA 92653

(949) 457-7880
Fax: (949) 472-4240

10. GOLF COURSE DIRECTIONAL SIGN

Faux finish painted 3" square aluminum post. 3/4" sign face painted faux finish and applied vinyl die cut letters. QTY. 21

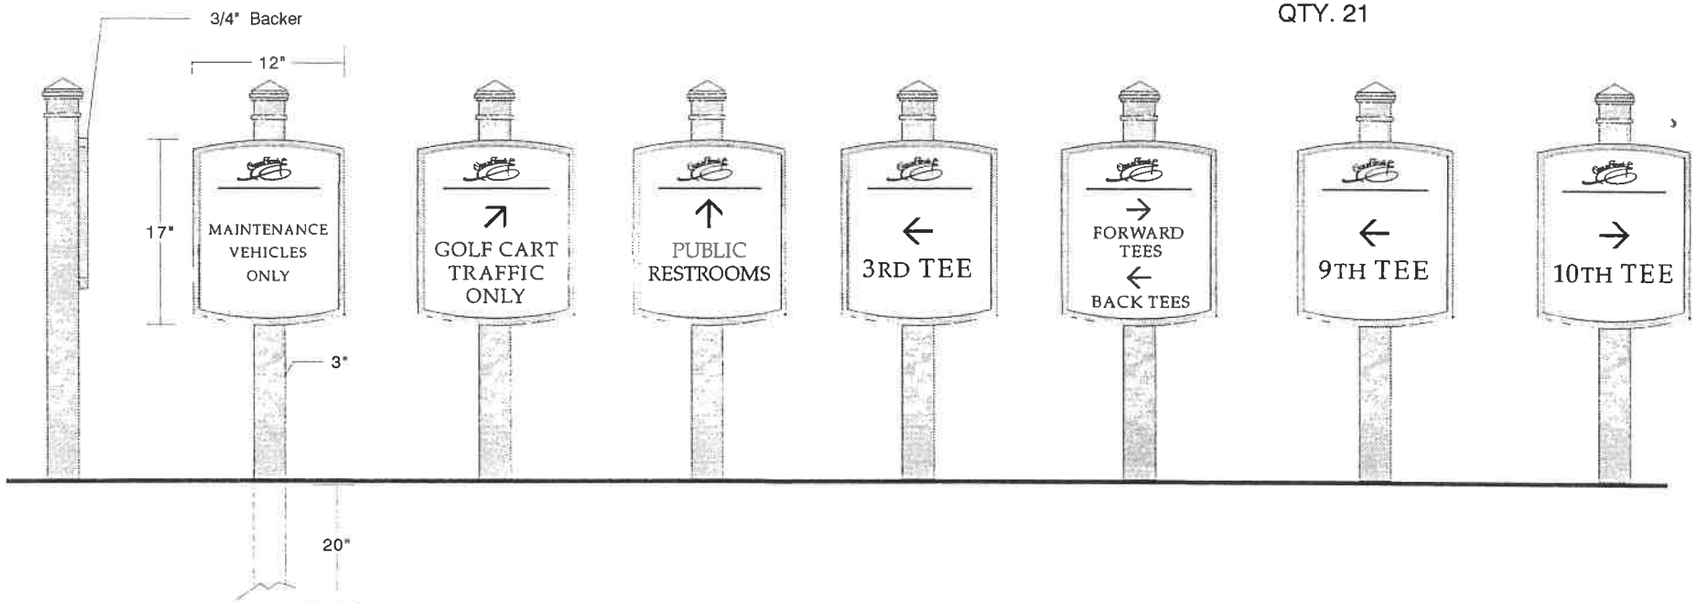

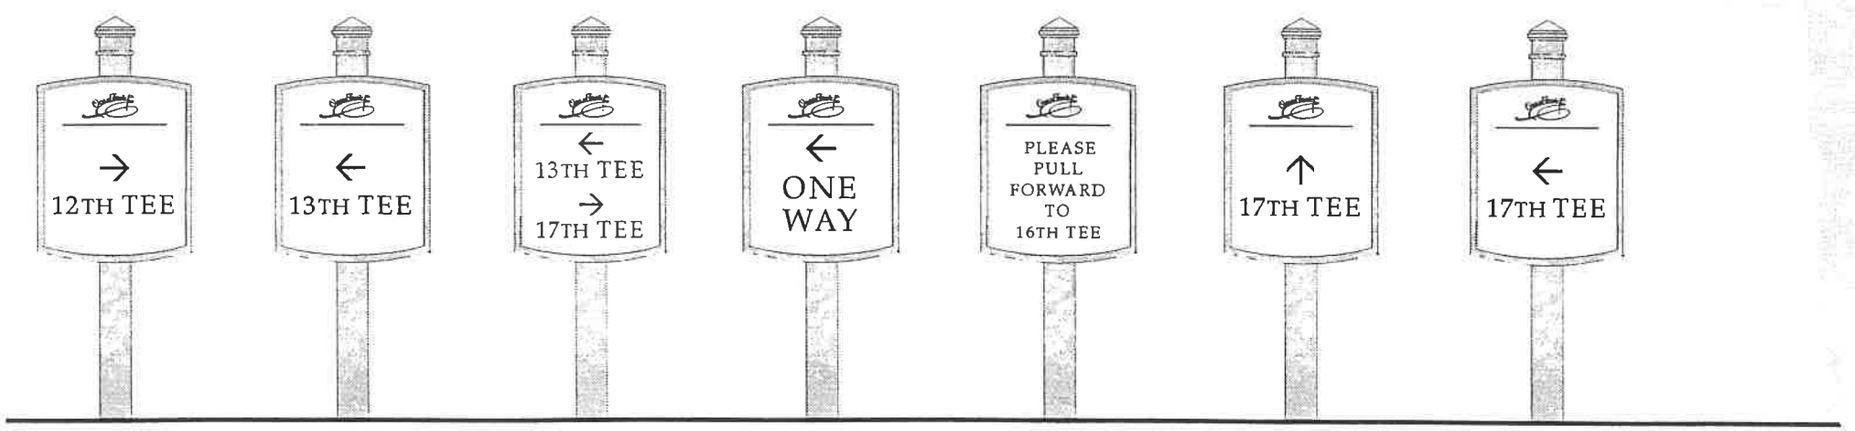

Ocean Trails

Preliminary Planning & Design

All ideas, designs, arrangements, and plans indicated or represented by this drawing are owned by and the property of The Design Factor, and were created, evolved, and developed for use on and in connection with the specified project None of such ideas, designs, arrangements, or plans shall be used or disclosed to any person, firm, or corporation for any purpose what so ever without the written permission of The Design Factor. Written dimensions on these drawings shall have precedence over scaled dimensions: contractors shall verify and be responsible for all dimensions and conditions on the job and this office must be notified of any variations from the dimensions and conditions shown by these drawings. Shop details must be submitted to this office for approval prior to fabrication.

Job Number:

Date: 10/4/98

Scale: 3/4" = 1'-0"

Revised: 9/15/99

10.1

The Design Factor

10 Carriage Hill Lane
Laguna Hills, CA 92653

(949) 457-7880
Fax: (949) 472-4240

11. LARGE PATHWAY DIRECTIONAL SIGN

Faux finish painted aluminum post and sign frame. 3/16" Plant on sign face to be painted with applied vinyl die cut letters.
QTY 15 (5 S/F 10 D/F)

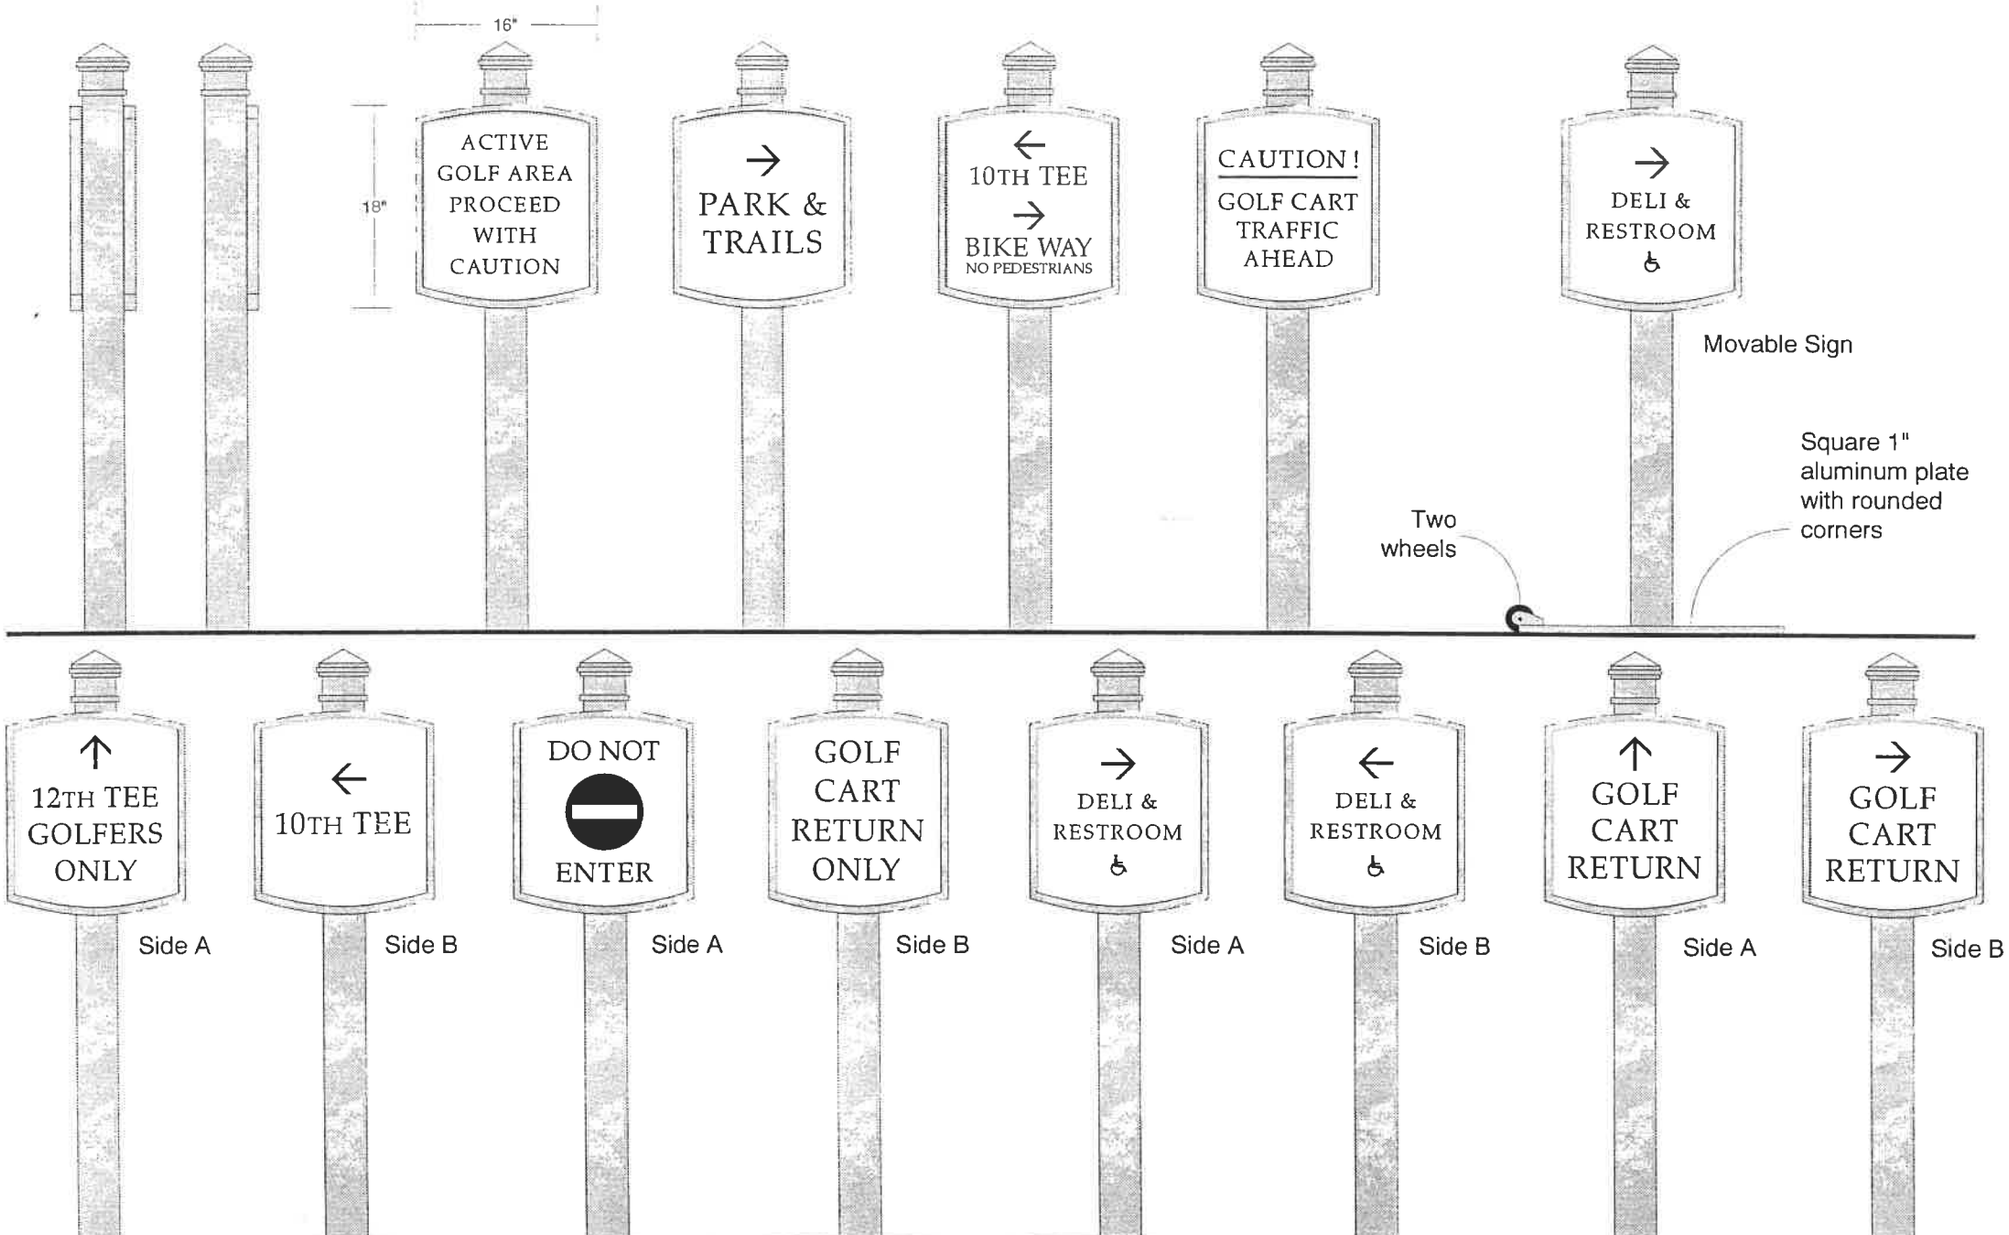

Ocean Trails

Preliminary Planning & Design

All ideas, designs, arrangements, and plans indicated or represented by this drawing are owned by and the property of The Design Factor, and were created, evolved, and developed for use on and in connection with the specified project None of such ideas, designs, arrangements, or plans shall be used or disclosed to any person, firm, or corporation for any purpose what so ever without the written permission of The Design Factor. Written dimensions on these drawings shall have precedence over scaled dimensions: contractors shall verify and be responsible for all dimensions and conditions on the job and this office must be notified of any variations from the dimensions and conditions shown by these drawings. Shop details must be submitted to this office for approval prior to fabrication.

Job Number:

Date: 5/10 /99

Scale: 3/4"=1'-0"

Revised: 09/15 /99

11.1

The Design Factor

10 Carriage Hill Lane
Laguna Hills, CA 92653

(949) 457-7880
Fax: (949) 472-4240

12. SMALL PARK IDENTIFICATION SIGN

Faux finish painted aluminum post and backer, sign face to be 1" painted with applied vinyl die cut graphics.
QTY. 5 total

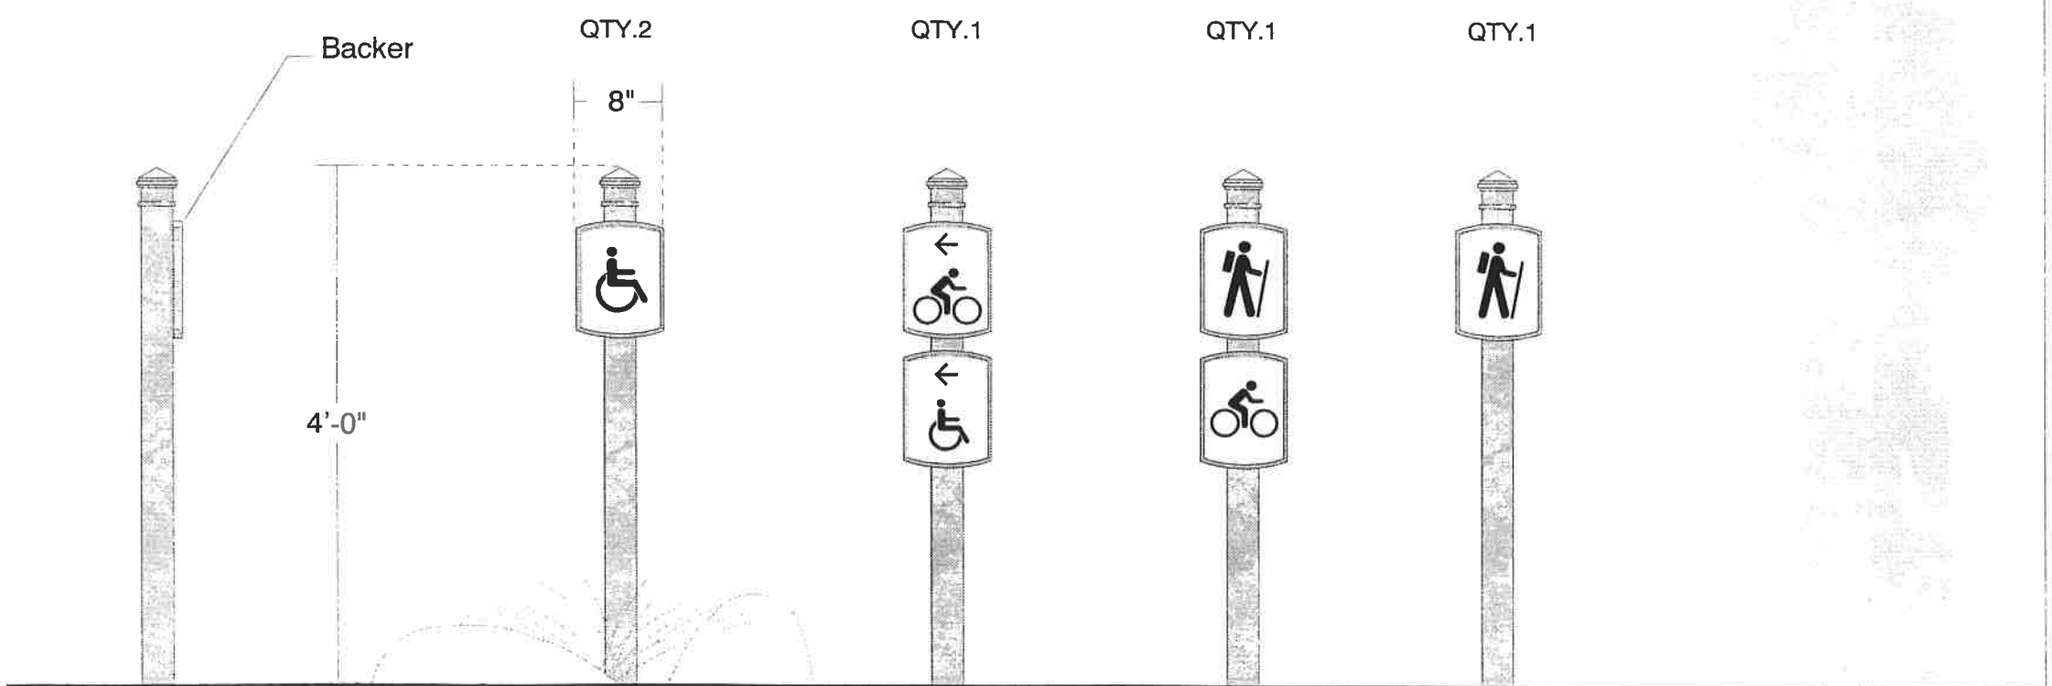

Ocean Trails

Preliminary
Planning & Design

All ideas, designs, arrangements, and plans indicated or represented by this drawing are owned by and the property of The Design Factor, and were created, evolved, and developed for use on and in connection with the specified project None of such ideas, designs, arrangements, or plans shall be used or disclosed to any person, firm, or corporation for any purpose what so ever without the written permission of The Design Factor. Written dimensions on th drawings shall have precedence over scaled dimensions: contractors shall verify and be responsible for all dimensions and conditions on the job and this office must be notified of any variations from the dimensions and conditions shown by these drawings. Shop details must be submitted to this office for approval prior to fabrication.

Job Number:

Date: 10/4/98

Scale: 3/4" = 1'-0"

Revised: 9/15/99

12.1

The Design Factor

10 Carriage Hill Lane
Laguna Hills, CA 92653

(949) 457-7880
Fax: (949) 472-4240

13. TRAIL ENTRANCE IDENTIFICATION SIGN

Faux finish painted aluminum Post and sign face with indigenous stone base. 1/8" plant on face to be painted with applied vinyl die cut letters
QTY. 1 total

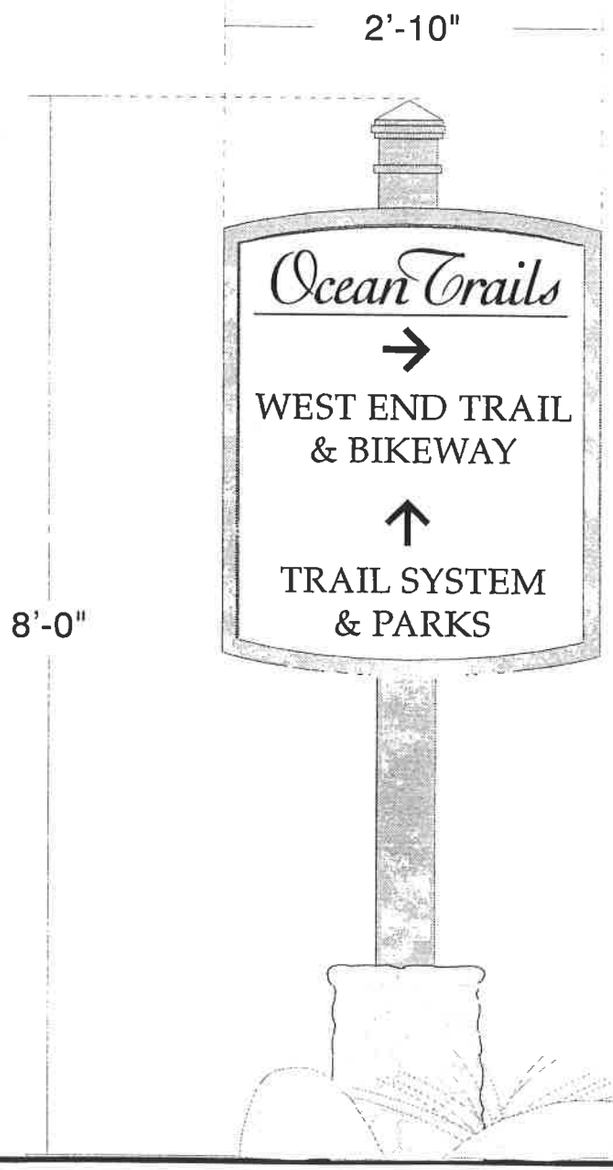

Ocean Trails

Preliminary
Planning & Design

All ideas, designs, arrangements, and plans indicated or represented by this drawing are owned by and the property of The Design Factor, and were created, evolved, and developed for use on and in connection with the specified project None of such ideas, designs, arrangements, or plans shall be used or disclosed to any person, firm, or corporation for any purpose what so ever without the written permission of The Design Factor. Written dimensions on tl drawings shall have precedence over scaled dimensions: contractors shall verify and be responsible for all dimensions and conditions on the job and this office must be notified of any variations from the dimensions and conditions shown by these drawings. Shop details must be submitted to this office for approval prior to fabrication.

Job Number:

Date: 10/4/98

Scale: 3/4" = 1'-0"

Revised: 9/15/99

13.1

The Design Factor

10 Carriage Hill Lane
Laguna Hills, CA 92653

(949) 457-7880
Fax: (949) 472-4240

14. DISABLED ACCESS / PRIVATE PROPERTY SIGN

Faux finish painted aluminum Post and sign face with indigenous stone base. 1/8" acrylic plant on face to be painted with applied cad cut vinyl text and graphics. Two layers of protective clear coat.
QTY. 1 total

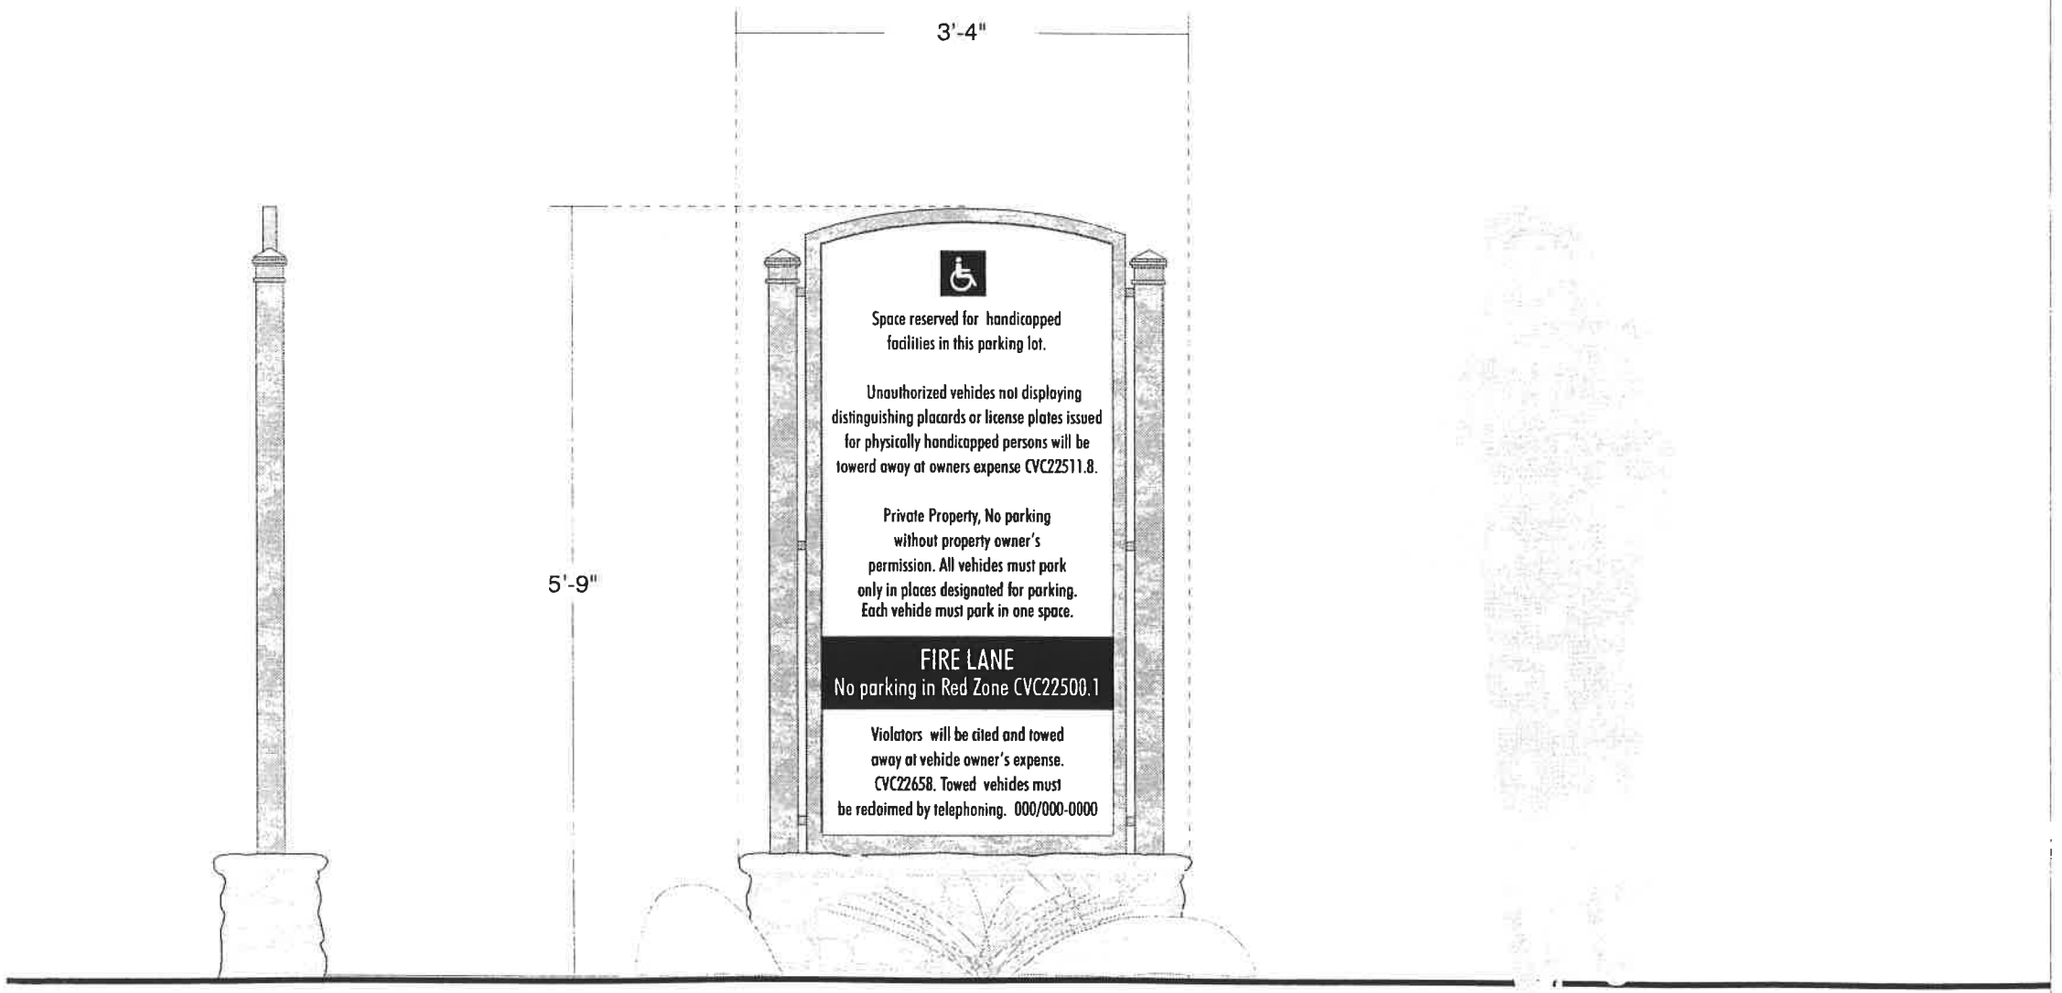
3'-4"
5'-9"
Space reserved for handicapped facilities in this parking lot.
Unauthorized vehicles not displaying distinguishing placards or license plates issued for physically handicapped persons will be towerd away at owners expense CVC22511.8.
Private Property, No parking without property owner's permission. All vehides must pork only in places designated for parking. Each vehide must park in one space.
FIRE LANE
No parking in Red Zone CVC22500.1
Violators will be cited and towed away at vehide owner's expense. CVC22658. Towed vehides must be redoimed by telephoning. 000/000-0000

All ideas, designs, arrangements, and plans indicated or represented by this drawing are owned by and the property of The Design Factor, and were created, evolved, and developed for use on and in connection with the specified project None of such ideas, designs, arrangements, or plans shall be used or disclosed to any person, firm, or corporation for any purpose what so ever without the written permission of The Design Factor. Written dimensions on thesr drawings shall have precedence over scaled dimensions: contractors shall verify and be responsible for all dimensions and conditions on the job and this office must be notified of any variations from the dimensions and conditions shown by these drawings. Shop details must be submitted to this office for approval prior to fabrication.

Job Number:

Date: 10/4/98

Scale: 3/4" = 1'-0"

Revised: 9/13/99

14.1

The Design Factor

10 Carriage Hill Lane
Laguna Hills, CA 92653

(949) 457-7880
Fax: (949) 472-4240

15. DANGEROUS CONDITION SIGN

Faux finish painted 3/16" aluminum sign face
to be silk-screend or vinyl die cut graphics. Back side of
sign to be painted. Face of sign to have protective clear coat.
QTY. 20 total

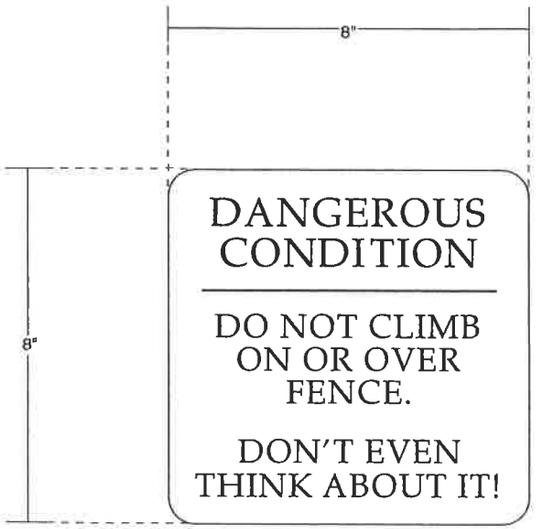

Scale: 3" = 1'-0"

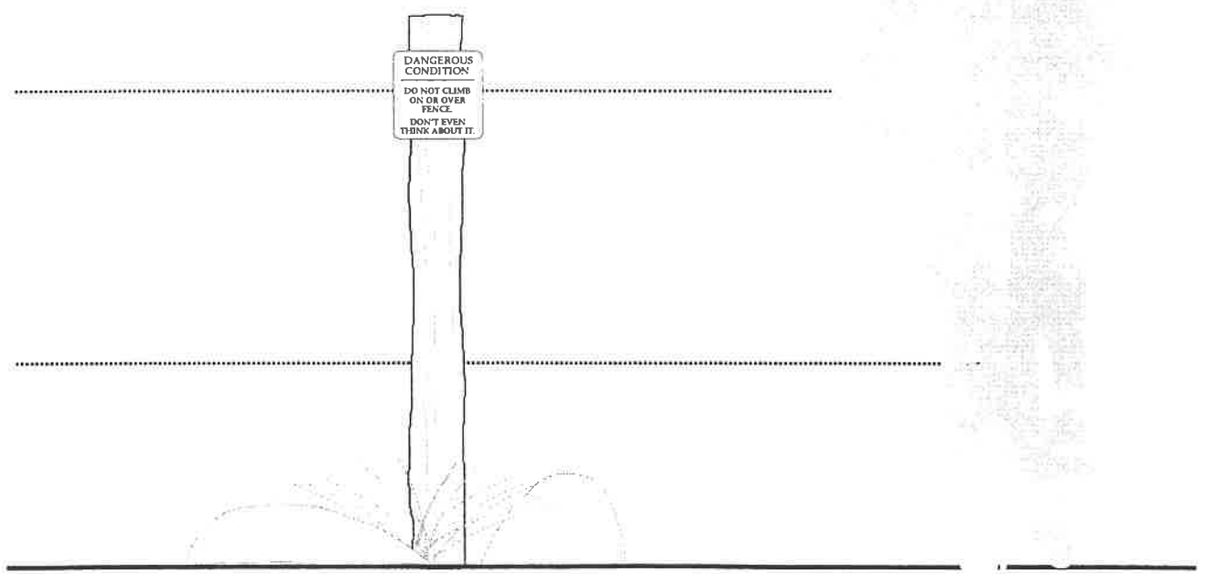

Scale: 3/4" = 1'-0"

Signs.pdf

Ocean Trails

Preliminary
Planning & Design

All ideas, designs, arrangements, and plans indicated or represented by this drawing are owned by and the property of The Design Factor, and were created, evolved, and developed for use on and in connection with the specified project None of such ideas, designs, arrangements, or plans shall be used or disclosed to any person, firm, or corporation for any purpose what so ever without the written permission of The Design Factor. Written dimensions on the drawings shall have precedence over scaled dimensions: contractors shall verify and be responsible for all dimensions and conditions on the job and this office must be notified of any variations from the dimensions and conditions shown by these drawings. Shop details must be submitted to this office for approval prior to fabrication.

Job Number:

Date: 10/4/98

Scale: As noted

Revised: 9/15/99

15.1

The Design Factor

10 Carriage Hill Lane
Laguna Hills, CA 92653

(949) 457-7880
Fax: (949) 472-4240

16. SENSITIVE HABITAT SIGN

Faux finish painted 3/16" aluminum sign face
to be silk-screend or vinyl die cut graphics. Back side of
sign to be painted. Face of sign to have protective clear coat.
QTY. 20 total

Scale: 3" = 1'-0"

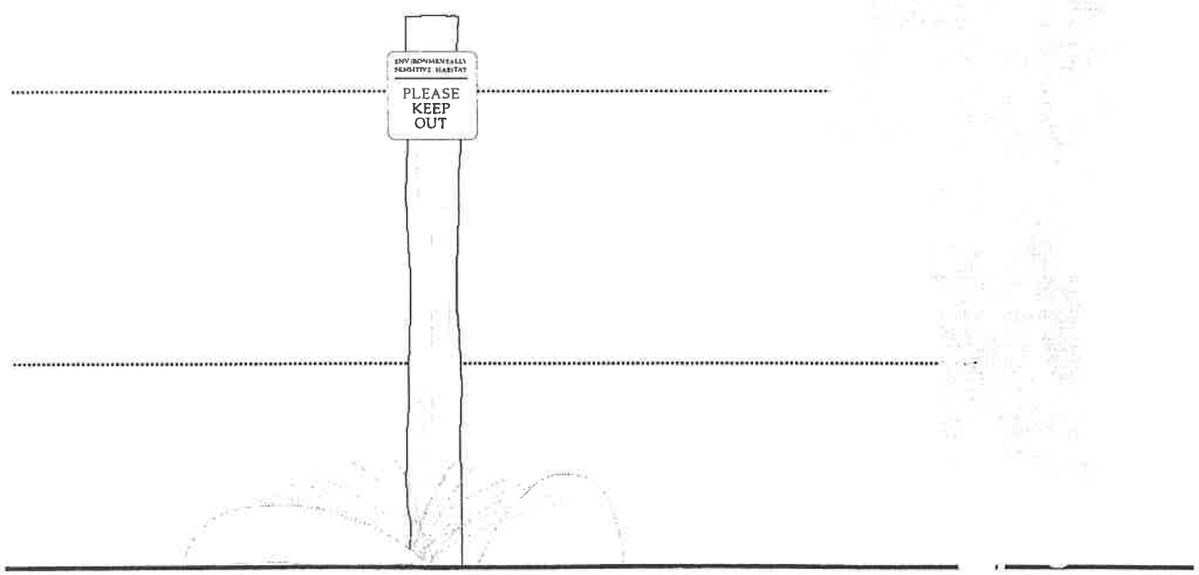

Scale: 3/4" = 1'-0"

Ocean Trails

Preliminary
Planning & Design

All ideas, designs, arrangements, and plans indicated or represented by this drawing are owned by and the property of The Design Factor, and were created, evolved, and developed for use on and in connection with the specified project None of such ideas, designs, arrangements, or plans shall be used or disclosed to any person, firm, or corporation for any purpose what so ever without the written permission of The Design Factor. Written dimensions on the drawings shall have precedence over scaled dimensions: contractors shall verify and be responsible for all dimensions and conditions on the job and this office must be notified of any variations from the dimensions and conditions shown by these drawings. Shop details must be submitted to this office for approval prior to fabrication.

Job Number:

Date: 10/4/98

Scale: As noted

Revised: 9/15/99

16.1

The Design Factor

10 Carriage Hill Lane
Laguna Hills, CA 92653

(949) 457-7880
Fax: (949) 472-4240

17. PROHIBITED ACTIVITIES SIGN

Faux finish painted 1/4" aluminum sign face
to be silk-screend or vinyl die cut graphics. Back side of
sign to be painted. Face of sign to have protective clear coat.
QTY. 3 total

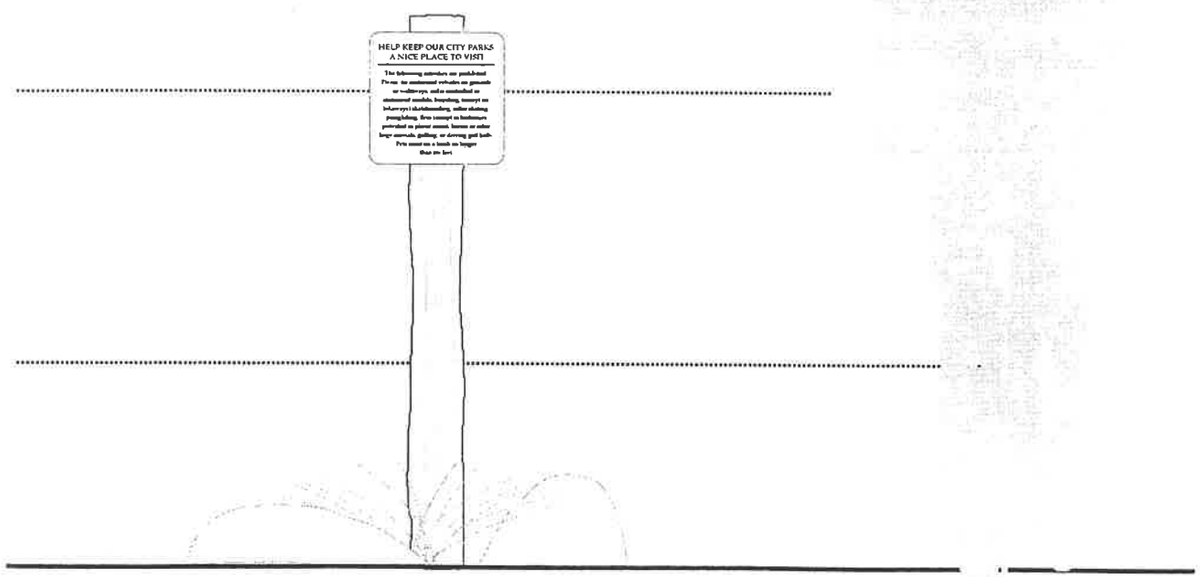

Scale: 3/4" = 1'-0"

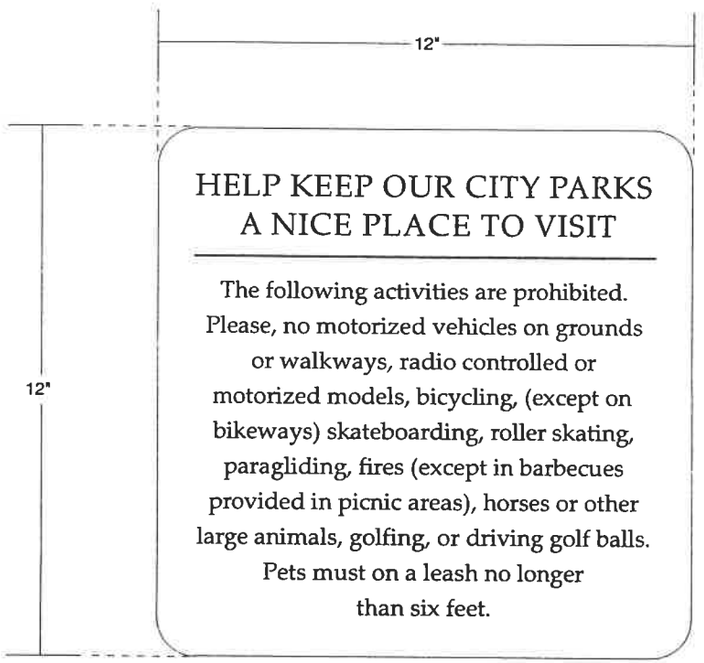
12"
12"
HELP KEEP OUR CITY PARKS
A NICE PLACE TO VISIT
The following activities are prohibited.
Please, no motorized vehicles on grounds
or walkways, radio controlled or
motorized models, bicycling, (except on
bikeways) skateboarding, roller skating,
paragliding, fires (except in barbecues
provided in picnic areas), horses or other
large animals, golfing, or driving golf balls.
Pets must on a leash no longer
than six feet.

Scale: 3" = 1'-0"

Ocean Trails

Preliminary
Planning & Design

All ideas, designs, arrangements, and plans indicated or represented by this drawing are owned by and the property of The Design Factor, and were created, evolved, and developed for use on and in connection with the specified project None of such ideas, designs, arrangements, or plans shall be used or disclosed to any person, firm, or corporation for any purpose what so ever without the written permission of The Design Factor. Written dimensions on these drawings shall have precedence over scaled dimensions: contractors shall verify and be responsible for all dimensions and conditions on the job and this office must be notified of any variations from the dimensions and conditions shown by these drawings. Shop details must be submitted to this office for approval prior to fabrication.

Job Number: _____

Date: 10/4/98

Scale: As noted

Revised: 9/15/99

17.1

The Design Factor

10 Carriage Hill Lane
Laguna Hills, CA 92653

(949) 457-7880
Fax: (949) 472-4240

18. OPERATING HOURS SIGN

Faux finish painted 1/4" aluminum sign face
to be silk-screend or vinyl die cut graphics. Back side of
sign to be painted. Face of sign to have protective clear coat.
QTY. 3 total

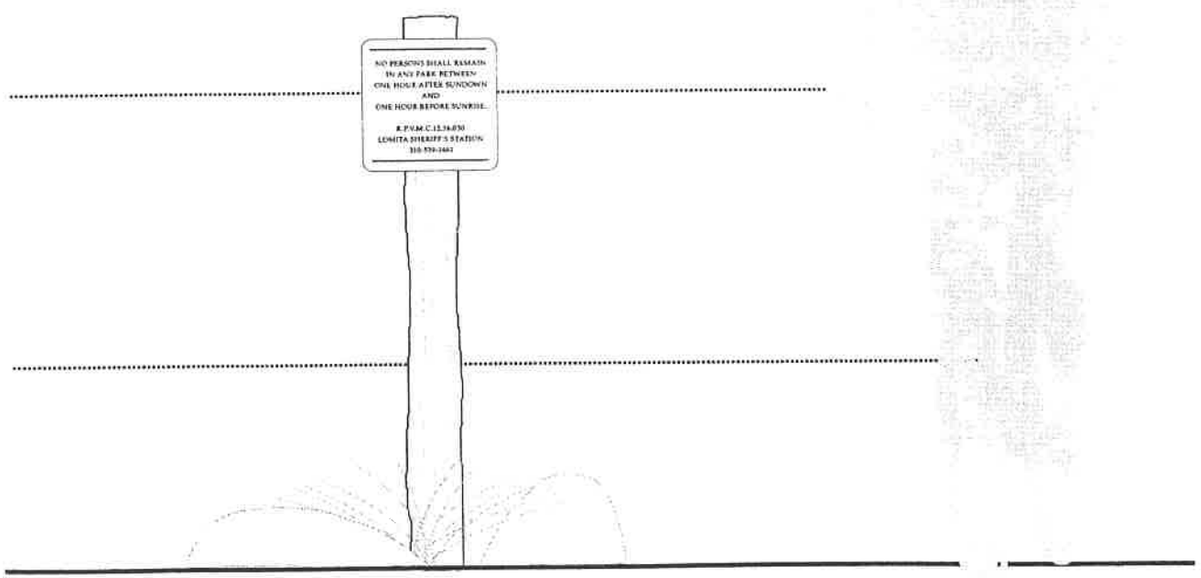

Scale: 3/4" = 1'-0"

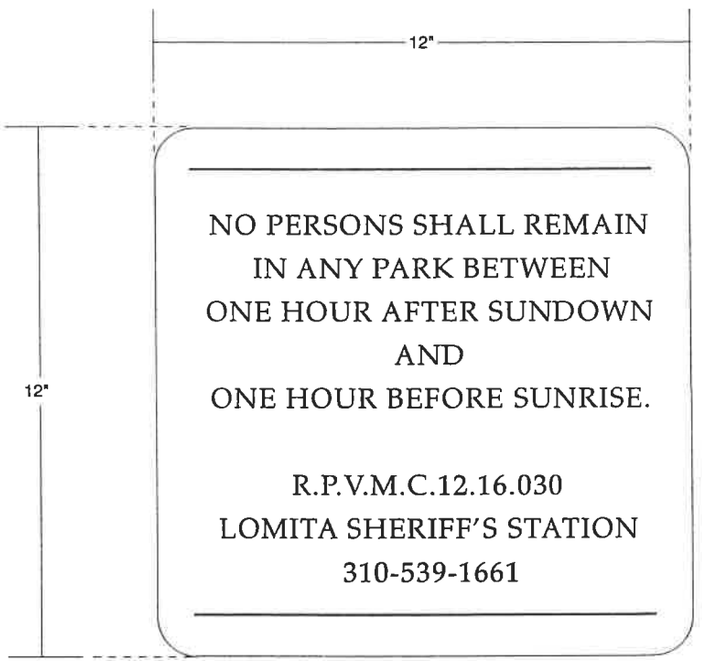

*Note: Exact verbage to be determined per city codes.

Scale: 3" = 1'-0"

Signs.pdf

Ocean Trails

Preliminary
Planning & Design

All ideas, designs, arrangements, and plans indicated or represented by this drawing are owned by and the property of The Design Factor, and were created, evolved, and developed for use on and in connection with the specified project None of such ideas, designs, arrangements, or plans shall be used or disclosed to any person, firm, or corporation for any purpose what so ever without the written permission of The Design Factor. Written dimensions on the drawings shall have precedence over scaled dimensions: contractors shall verify and be responsible for all dimensions and conditions on the job and this office must be notified of any variations from the dimensions and conditions shown by these drawings. Shop details must be submitted to this office for approval prior to fabrication.

Job Number:

Date: 10/4/98

Scale: As noted

Revised: 9/15/99

18.1

The Design Factor

10 Carriage Hill Lane
Laguna Hills, CA 92653

(949) 457-7880
Fax: (949) 472-4240

19. HABITAT ENTRY SIGN

Faux finish painted 1/4" aluminum sign face
to be silk-screend or vinyl die cut graphics. Back side of
sign to be painted. Face of sign to have protective clear coat.
QTY. 12 total

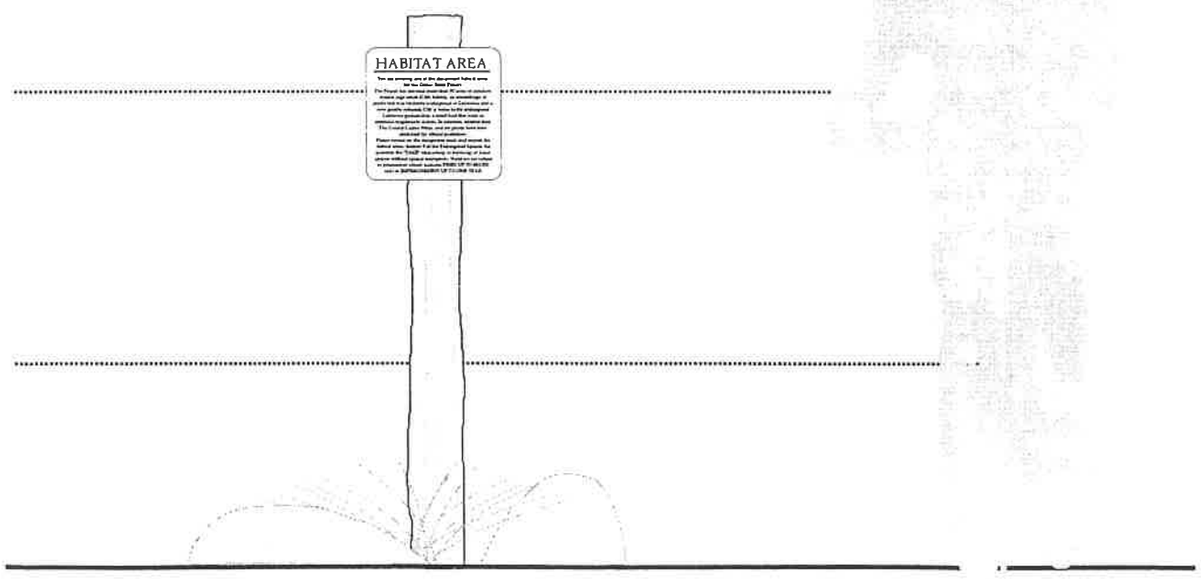

Scale: 3/4" = 1'-0"

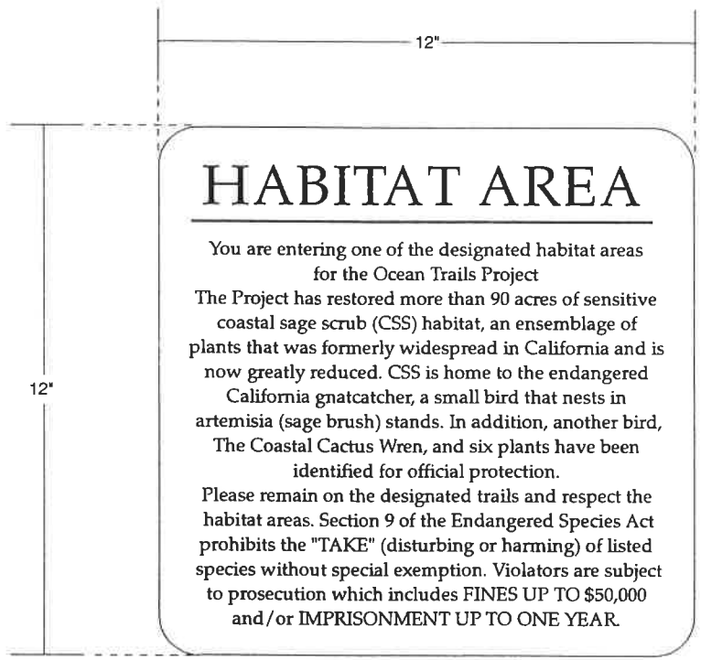
12"
12"
HABITAT AREA
You are entering one of the designated habitat areas
for the Ocean Trails Project
The Project has restored more than 90 acres of sensitive
coastal sage scrub (CSS) habitat, an ensemblage of
plants that was formerly widespread in California and is
now greatly reduced. CSS is home to the endangered
California gnatcatcher, a small bird that nests in
artemisia (sage brush) stands. In addition, another bird,
The Coastal Cactus Wren, and six plants have been
identified for official protection.
Please remain on the designated trails and respect the
habitat areas. Section 9 of the Endangered Species Act
prohibits the "TAKE" (disturbing or harming) of listed
species without special exemption. Violators are subject
to prosecution which includes FINES UP TO $50,000
and/or IMPRISONMENT UP TO ONE YEAR.

*Note: Exact verbage to be determined.

Scale: 3" = 1'-0"

Ocean Trails

Preliminary
Planning & Design

All ideas, designs, arrangements, and plans indicated or represented by this drawing are owned by and the property of The Design Factor, and were created, evolved, and developed for use on and in connection with the specified project None of such ideas, designs, arrangements, or plans shall be used or disclosed to any person, firm, or corporation for any purpose what so ever without the written permission of The Design Factor. Written dimensions on these drawings shall have precedence over scaled dimensions: contractors shall verify and be responsible for all dimensions and conditions on the job and this office must be notified of any variations from the dimensions and conditions shown by these drawings. Shop details must be submitted to this office for approval prior to fabrication.

Job Number: _____

Date: 10/4/98

Scale: As noted

Revised: 9/13/99

19.1

The Design Factor

10 Carriage Hill Lane
Laguna Hills, CA 92653

(949) 457-7880
Fax: (949) 472-4240

20. WEST BLUFF INTERPRETIVE SIGN

Faux finish painted 3/8" aluminum sign face
to be silk-screend graphics. Back side of sign to be painted.
Face of sign to have 2 protective clear coats.
QTY. 6 total

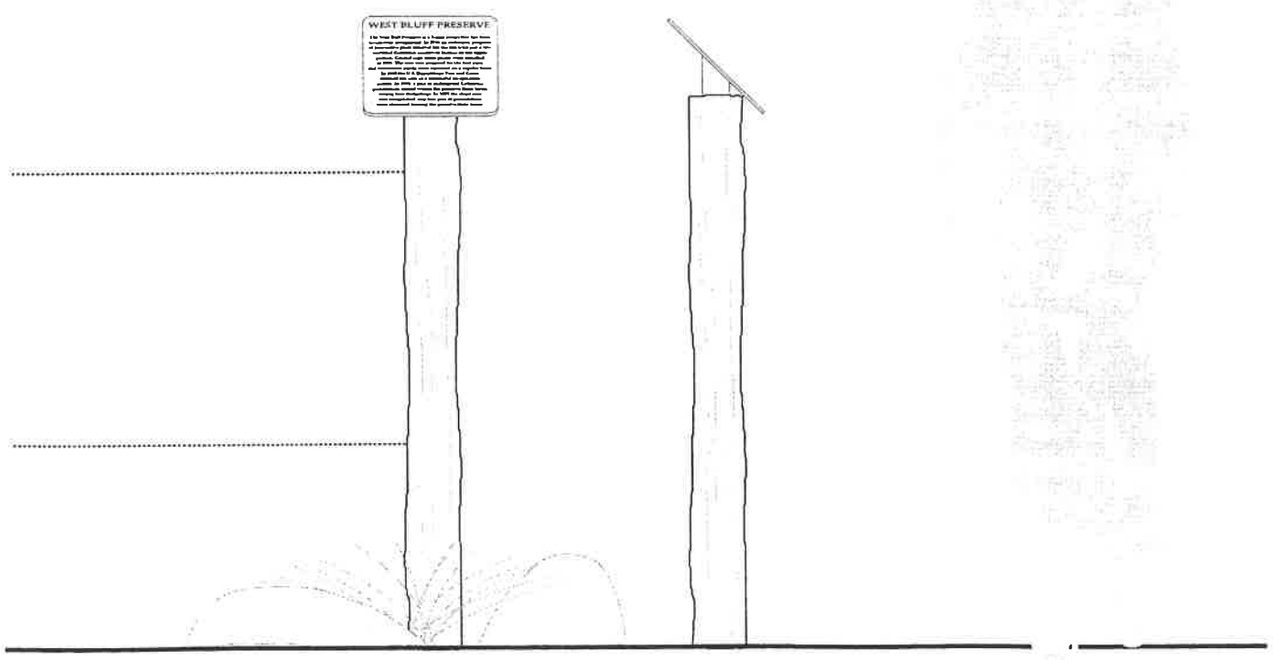

Scale: 3/4" = 1'-0"

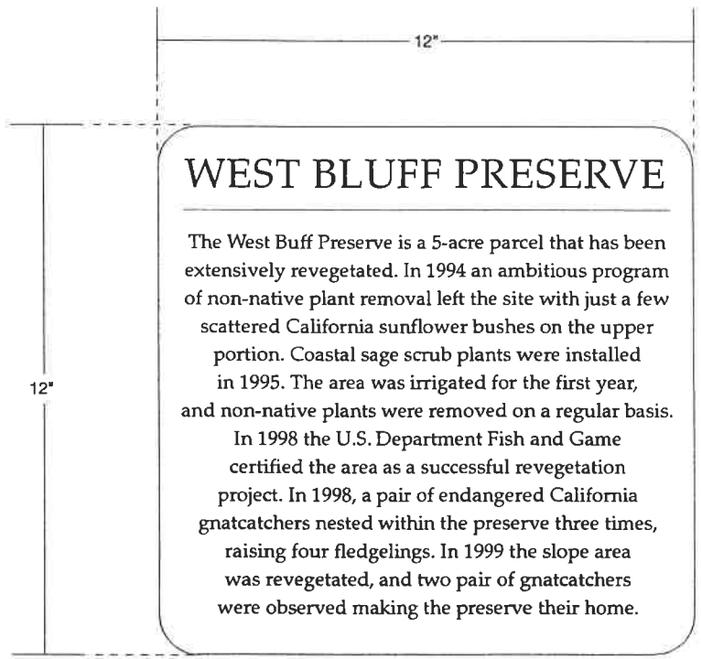
12"
12"
WEST BLUFF PRESERVE
The West Buff Preserve is a 5-acre parcel that has been extensively revegetated. In 1994 an ambitious program of non-native plant removal left the site with just a few scattered California sunflower bushes on the upper portion. Coastal sage scrub plants were installed in 1995. The area was irrigated for the first year, and non-native plants were removed on a regular basis. In 1998 the U.S. Department Fish and Game certified the area as a successful revegetation project. In 1998, a pair of endangered California gnatcatchers nested within the preserve three times, raising four fledgelings. In 1999 the slope area was revegetated, and two pair of gnatcatchers were observed making the preserve their home.

*Note: Exact verbage to be determined per location.

Scale: 3" = 1'-0"

Ocean Trails

Preliminary
Planning & Design

All ideas, designs, arrangements, and plans indicated or represented by this drawing are owned by and the property of The Design Factor, and were created, evolved, and developed for use on and in connection with the specified project None of such ideas, designs, arrangements, or plans shall be used or disclosed to any person, firm, or corporation for any purpose what so ever without the written permission of The Design Factor. Written dimensions on the drawings shall have precedence over scaled dimensions: contractors shall verify and be responsible for all dimensions and conditions on the job and this office must be notified of any variations from the dimensions and conditions shown by these drawings. Shop details must be submitted to this office for approval prior to fabrication.

Job Number: _____

Date: 10/4/98

Scale: As noted

Revised: 9/13/99

20.1

The Design Factor

10 Carriage Hill Lane
Laguna Hills, CA 92653

(949) 457-7880
Fax: (949) 472-4240

21. GNATCATCHER INTERPRETIVE SIGN

Faux finish painted 3/8" aluminum sign face
to be silk-screend graphics. Back side of sign to be painted.
Face of sign to have 2 protective clear coats.
QTY. 2 total

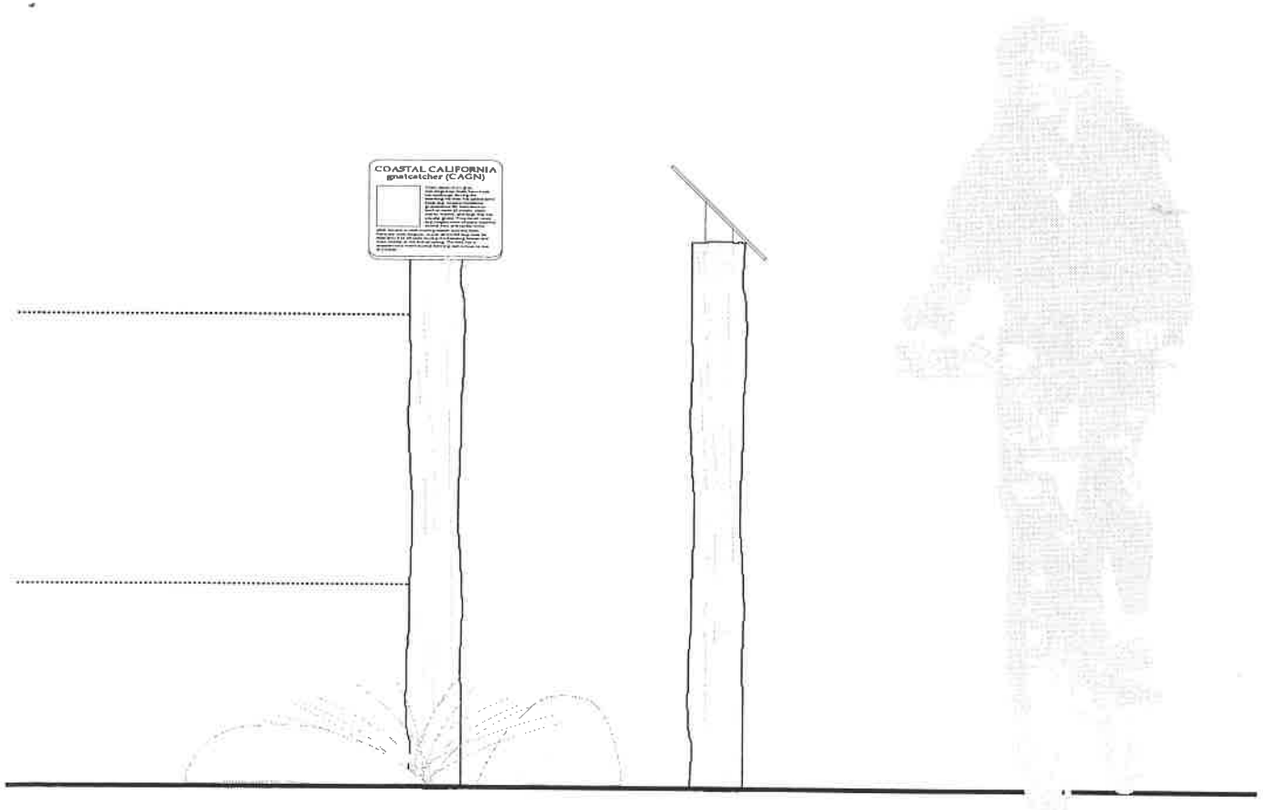

Scale: 3/4" = 1'-0"

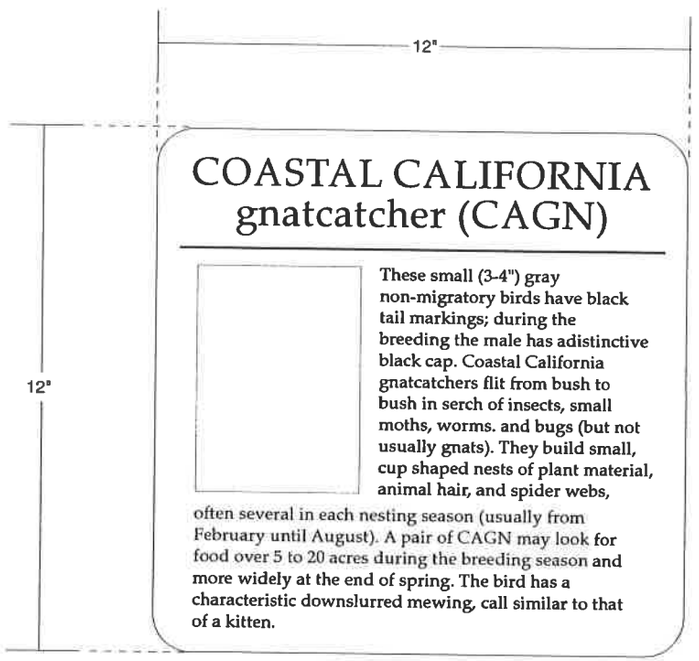
12"
12"
COASTAL CALIFORNIA
gnatcatcher (CAGN)
These small (3-4") gray non-migratory birds have black tail markings; during the breeding the male has adistinctive black cap. Coastal California gnatcatchers flit from bush to bush in serch of insects, small moths, worms. and bugs (but not usually gnats). They build small, cup shaped nests of plant material, animal hair, and spider webs, often several in each nesting season (usually from February until August). A pair of CAGN may look for food over 5 to 20 acres during the breeding season and more widely at the end of spring. The bird has a characteristic downslurred mewing, call similar to that of a kitten.

*Note: Exact verbage to be determined.

Scale: 3" = 1'-0"

Ocean Trails

Preliminary
Planning & Design

All ideas, designs, arrangements, and plans indicated or represented by this drawing are owned by and the property of The Design Factor, and were created, evolved, and developed for use on and in connection with the specified project None of such ideas, designs, arrangements, or plans shall be used or disclosed to any person, firm, or corporation for any purpose what so ever without the written permi of The Design Factor. Written dimensions on th drawings shall have precedence over scaled dimensions: contractors shall verify and be responsible for all dimensions and conditions on the job and this office must be notified of any variations from the dimensions and conditions shown by these drawings. Shop details must be submitted to this office for approval prior to fabrication.

Job Number:

Date: 10/4/98

Scale: As noted

Revised: 9/15/99

21.1

The Design Factor

10 Carriage Hill Lane
Laguna Hills, CA 92653

(949) 457-7880
Fax: (949) 472-4240

22. CALIFORNIA SAGE BRUSH INTERPRETIVE SIGN

Faux finish painted 3/8" aluminum sign face
to be silk-screend graphics. Back side of sign to be painted.
Face of sign to have 2 protective clear coats.
QTY. 2 total

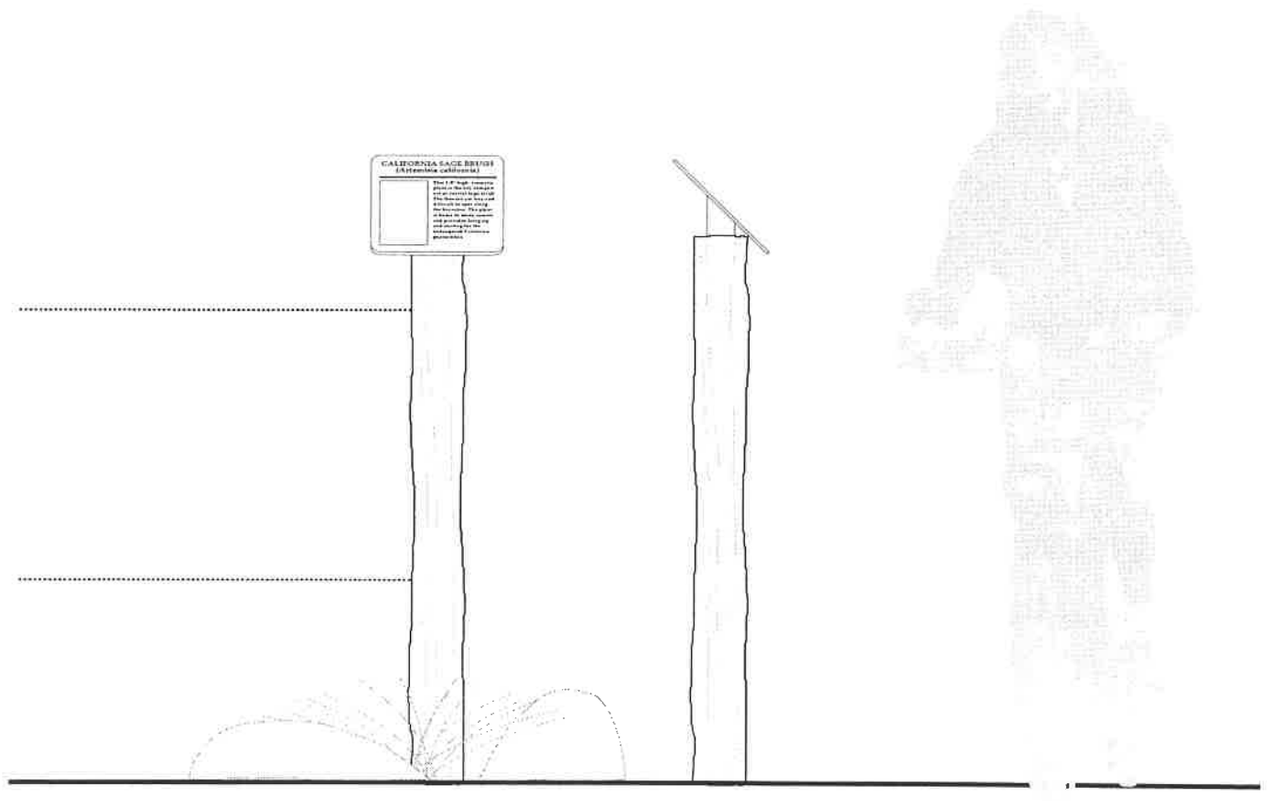

3/4"=1'

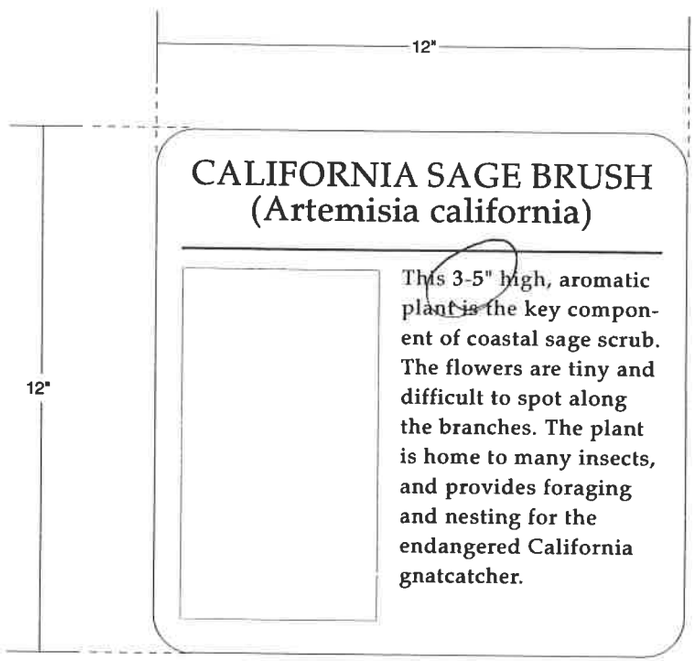
12"
12"
CALIFORNIA SAGE BRUSH
(Artemisia california)
This 3-5" high, aromatic plant is the key component of coastal sage scrub. The flowers are tiny and difficult to spot along the branches. The plant is home to many insects, and provides foraging and nesting for the endangered California gnatcatcher.

*Note: Exact verbage to be determined.

Scale: 3" = 1'-0"

Ocean Trails

Preliminary
Planning & Design

All ideas, designs, arrangements, and plans indicated or represented by this drawing are owned by and the property of The Design Factor, and were created, evolved, and developed for use on and in connection with the specified project None of such ideas, designs, arrangements, or plans shall be used or disclosed to any person, firm, or corporation for purpose what so ever without the written perm of The Design Factor. Written dimensions on thes drawings shall have precedence over scaled dimensions; contractors shall verify and be responsible for all dimensions and conditions on the job and this office must be notified of any variations from the dimensions and conditions shown by these drawings. Shop details must be submitted to this office for approval prior to fabrication.

Job Number:

Date: 10/4/98

Scale: As noted

Revised: 9/15 /99

22.1

The Design Factor

10 Carriage Hill Lane
Laguna Hills, CA 92653

(949) 457-7880
Fax: (949) 472-4240

Ocean Trails

Golf Club at Palos Verdes

TRAIL & BIKEWAY SIGNAGE PLAN

The Ocean Trails Project

October, 1999

Signs.pdf

COPY OF ACTUAL DECAL

© 1999 CARSONITE PATTY

Signs.pdf

1.

EAST PORTAL TRAIL

COASTAL ACCESS TRAIL

LEVEL OF DIFFICULTY: MODERATE

2.

LA ROTONDA BIKEWAY

COASTAL ACCESS TRAIL

LEVEL OF DIFFICULTY: MODERATE

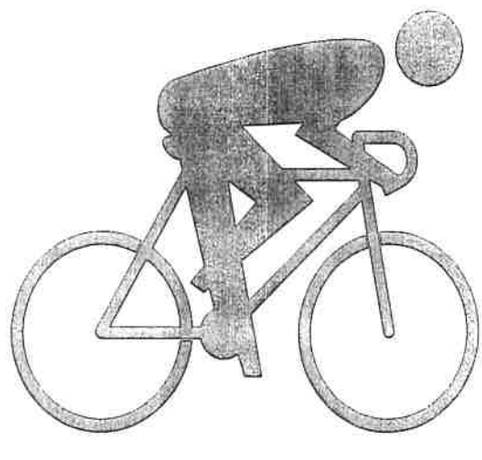

Signs.pdf

3.

LA ROTONDA BIKEWAY

TO PALOS VERDES DRIVE SOUTH

LEVEL OF DIFFICULTY: MODERATE

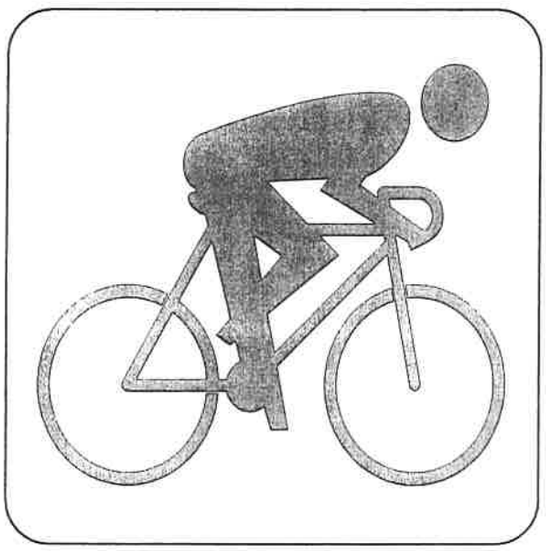

4.

SAGEBRUSH WALK TRAIL

TO OCEAN TRAILS PARK

LEVEL OF DIFFICULTY: CHALLENGING

5.

SAGEBRUSH WALK TRAIL

TO SHORELINE PARK

LEVEL OF DIFFICULTY: MODERATE

6.

GNAT-CATCHER TRAIL

TO SHORELINE PARK

LEVEL OF DIFFICULTY: MODERATE

Signs.pdf

7.

GNAT-CATCHER TRAIL

TO OCEAN TRAILS PARK

LEVEL OF DIFFICULTY: MODERATE

8.

SHORELINE PARK TRAIL

COASTAL ACCESS TRAIL

LEVEL OF DIFFICULTY: MODERATE

Signs.pdf

9.

SHORELINE PARK TRAIL

TO OCEAN TRAILS PARK

LEVEL OF DIFFICULTY: MODERATE

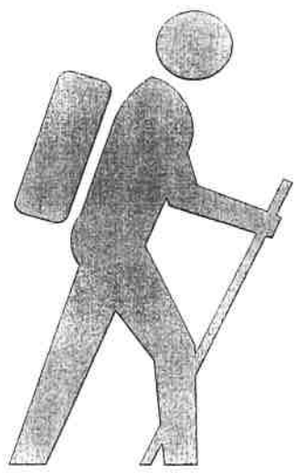

10.

SAN PEDRO BEACH ACCESS TRAIL

COASTAL ACCESS TRAIL

LEVEL OF DIFFICULTY: MODERATE

Signs.pdf

11

EAST PORTAL TRAIL

TO PALOS VERDES DRIVE

LEVEL OF DIFFICULTY: MODERATE

12

CATALINA VIEW TRAIL

TO SHORELINE PARK

TO OCEAN TRAILS PARK

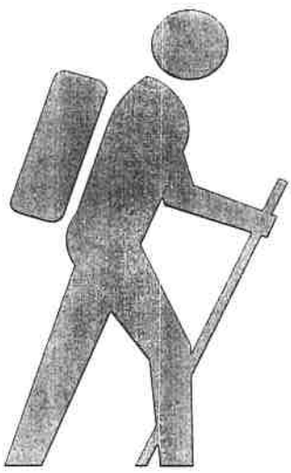

13.

PRICKLY PEAR TRAIL

TO PALOS VERDES DRIVE

LEVEL OF DIFFICULTY: MODERATE

ACTIVE GOLF AREA - PROCEED WITH CAUTION

14.

PRICKLY PEAR TRAIL

COASTAL ACCESS TRAIL

LEVEL OF DIFFICULTY: MODERATE

ACTIVE GOLF AREA - PROCEED WITH CAUTION

Signs.pdf

15.

LAKEVIEW TRAIL/ BIKEWAY

COASTAL ACCESS TRAIL

LEVEL OF DIFFICULTY: EASY

ACTIVE GOLF AREA - PROCEED WITH CAUTION

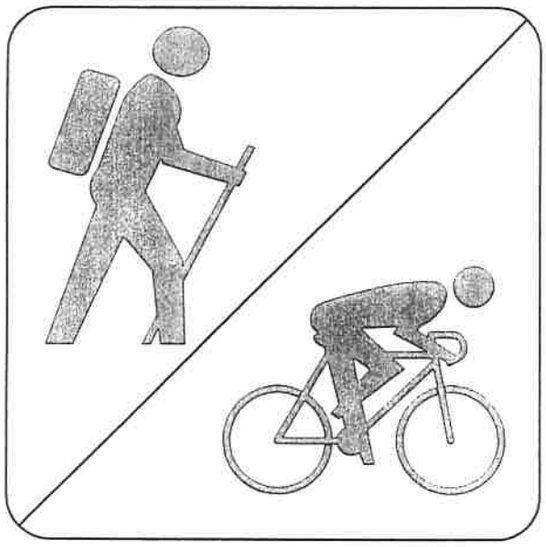

16.

LAKEVIEW TRAIL/ BIKEWAY

TO LA ROTONDA PARKING

LEVEL OF DIFFICULTY: EASY

ACTIVE GOLF AREA - PROCEED WITH CAUTION

17

CATALINA VIEW TRAIL

18

SWITCH-BACK TRAIL

TO SHORELINE PARK

TO OCEAN TRAILS PARK

COASTAL ACCESS TRAIL

LEVEL OF DIFFICULTY: CHALLENGING

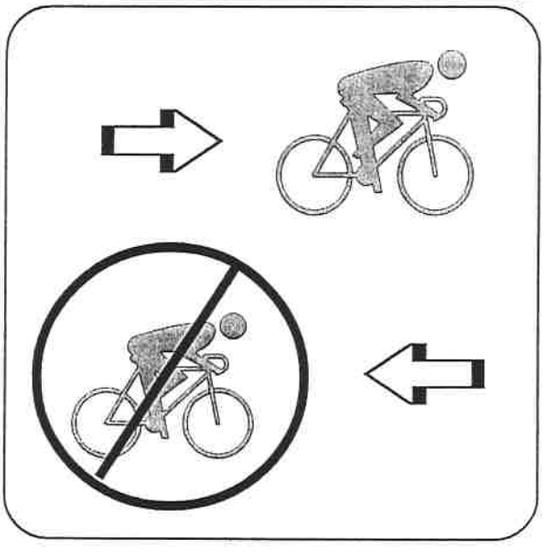

Signs.pdf

19.

SWITCH-BACK TRAIL

TO CATALINA VIEW TRAIL & PARKS

LEVEL OF DIFFICULTY: CHALLENGING

20

CATALINA VIEW TRAIL

TO SHORELINE PARK

⇨

TO OCEAN TRAILS PARK

⇦

Signs.pdf

21.

DUDLYA TRAIL

COASTAL ACCESS TRAIL

LEVEL OF DIFFICULTY: CHALLENGING

22.

DUDLYA TRAIL

TO CATALINA VIEW TRAIL & PARKS

LEVEL OF DIFFICULTY: CHALLENGING

23.

NOT TO BE IMPLEMEN' ' UNTIL
AFTER LANDSLIDE IS REPAIRED

VISTA CATALINA TRAIL

TO TRAILS & PARKS

LEVEL OF DIFFICULTY: EASY

ACTIVE GOLF AREA - PROCEED WITH CAUTION

24.

NOT TO BE I' 'LEMENTED UNTIL
AFTER LANDSLIDE IS REPAIRED

FLYING GOLFBALL TRAIL

TO OCEAN TRAILS PARK

LEVEL OF DIFFICULTY: EASY

ACTIVE GOLF AREA - PROCEED WITH CAUTION

Signs.pdf

25.

OCEAN
VISTA
TRAIL &
BIKEWAY

TO MAIN
ENTRANCE

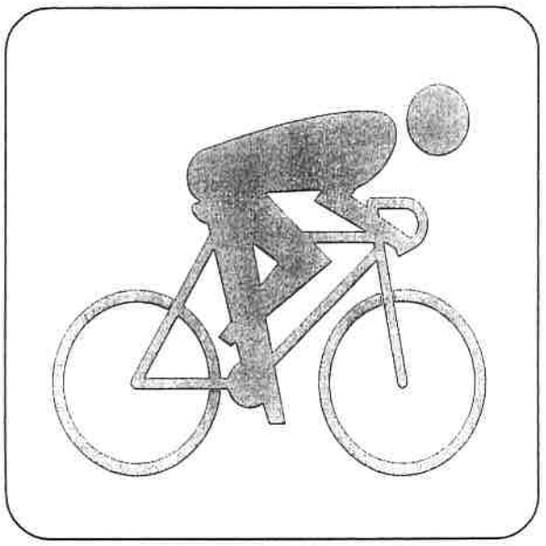

26.

OCEAN
VISTA
TRAIL &
BIKEWAY

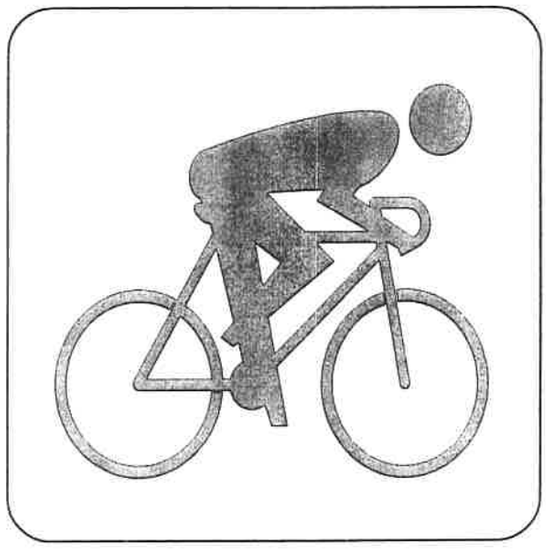

Signs.pdf

27.

EL PORTAL TRAIL & BIKEWAY

TO OCEAN TRAILS PARK

TO COASTAL ACCESS TRAILS

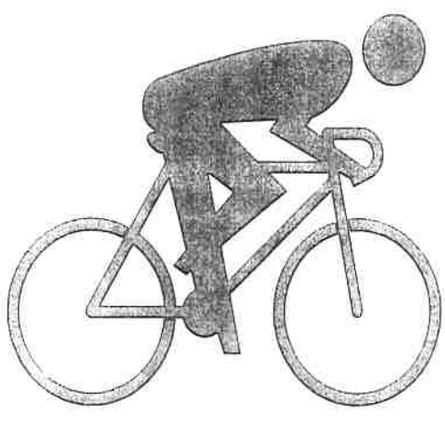

28.

EL PORTAL TRAIL & BIKEWAY

TO PALOS VERDES DRIVE SOUTH

TO VISTA CATALINA PARK

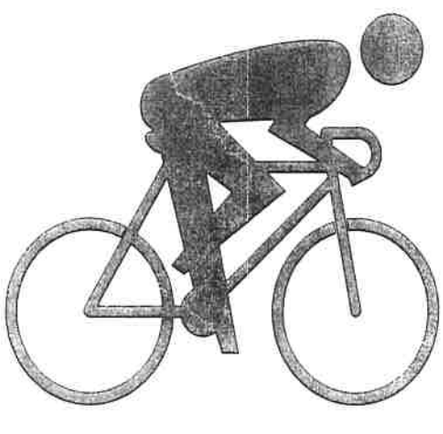

29.

SUNSET TRAIL

COASTAL ACCESS TRAIL

LEVEL OF DIFFICULTY: CHALLENGING

30

SUNSET TRAIL

TO OCEAN TRAILS PARK

LEVEL OF DIFFICULTY: CHALLENGING

Signs.pdf

31

WEST PORTAL TRAIL

TO PALOS VERDES DRIVE

LEVEL OF DIFFICULTY: EASY

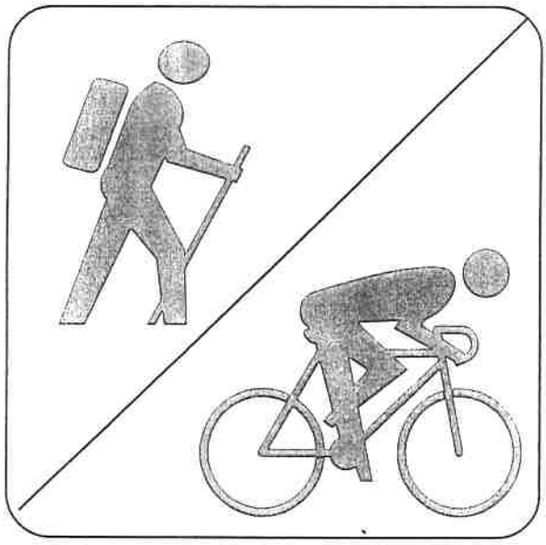

32

WEST PORTAL TRAIL

TO OCEAN TRAILS PARK

LEVEL OF DIFFICULTY: EASY

33

WEST BLUFF TRAIL

TO PORTUGUESE BEND OVERLOOK

LEVEL OF DIFFICULTY: EASY

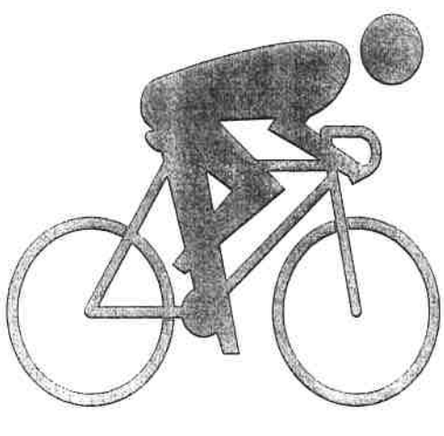

34

WEST BLUFF TRAIL

TO OCEAN TRAILS PARK

LEVEL OF DIFFICULTY: EASY

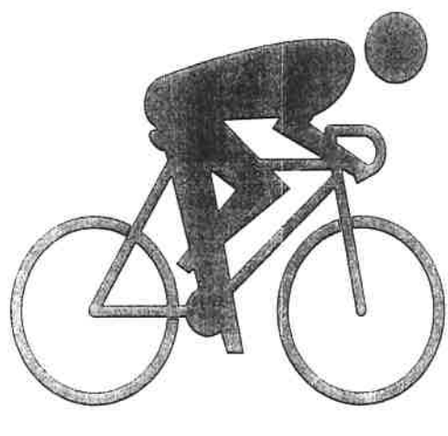

Signs.pdf